


- Notes
1. Foundation design will be confirmed following ground investigation works.
 2. Dimensions of foundation subject to change through detailed design.
 3. Ground makeup and design subject to change through detailed design.

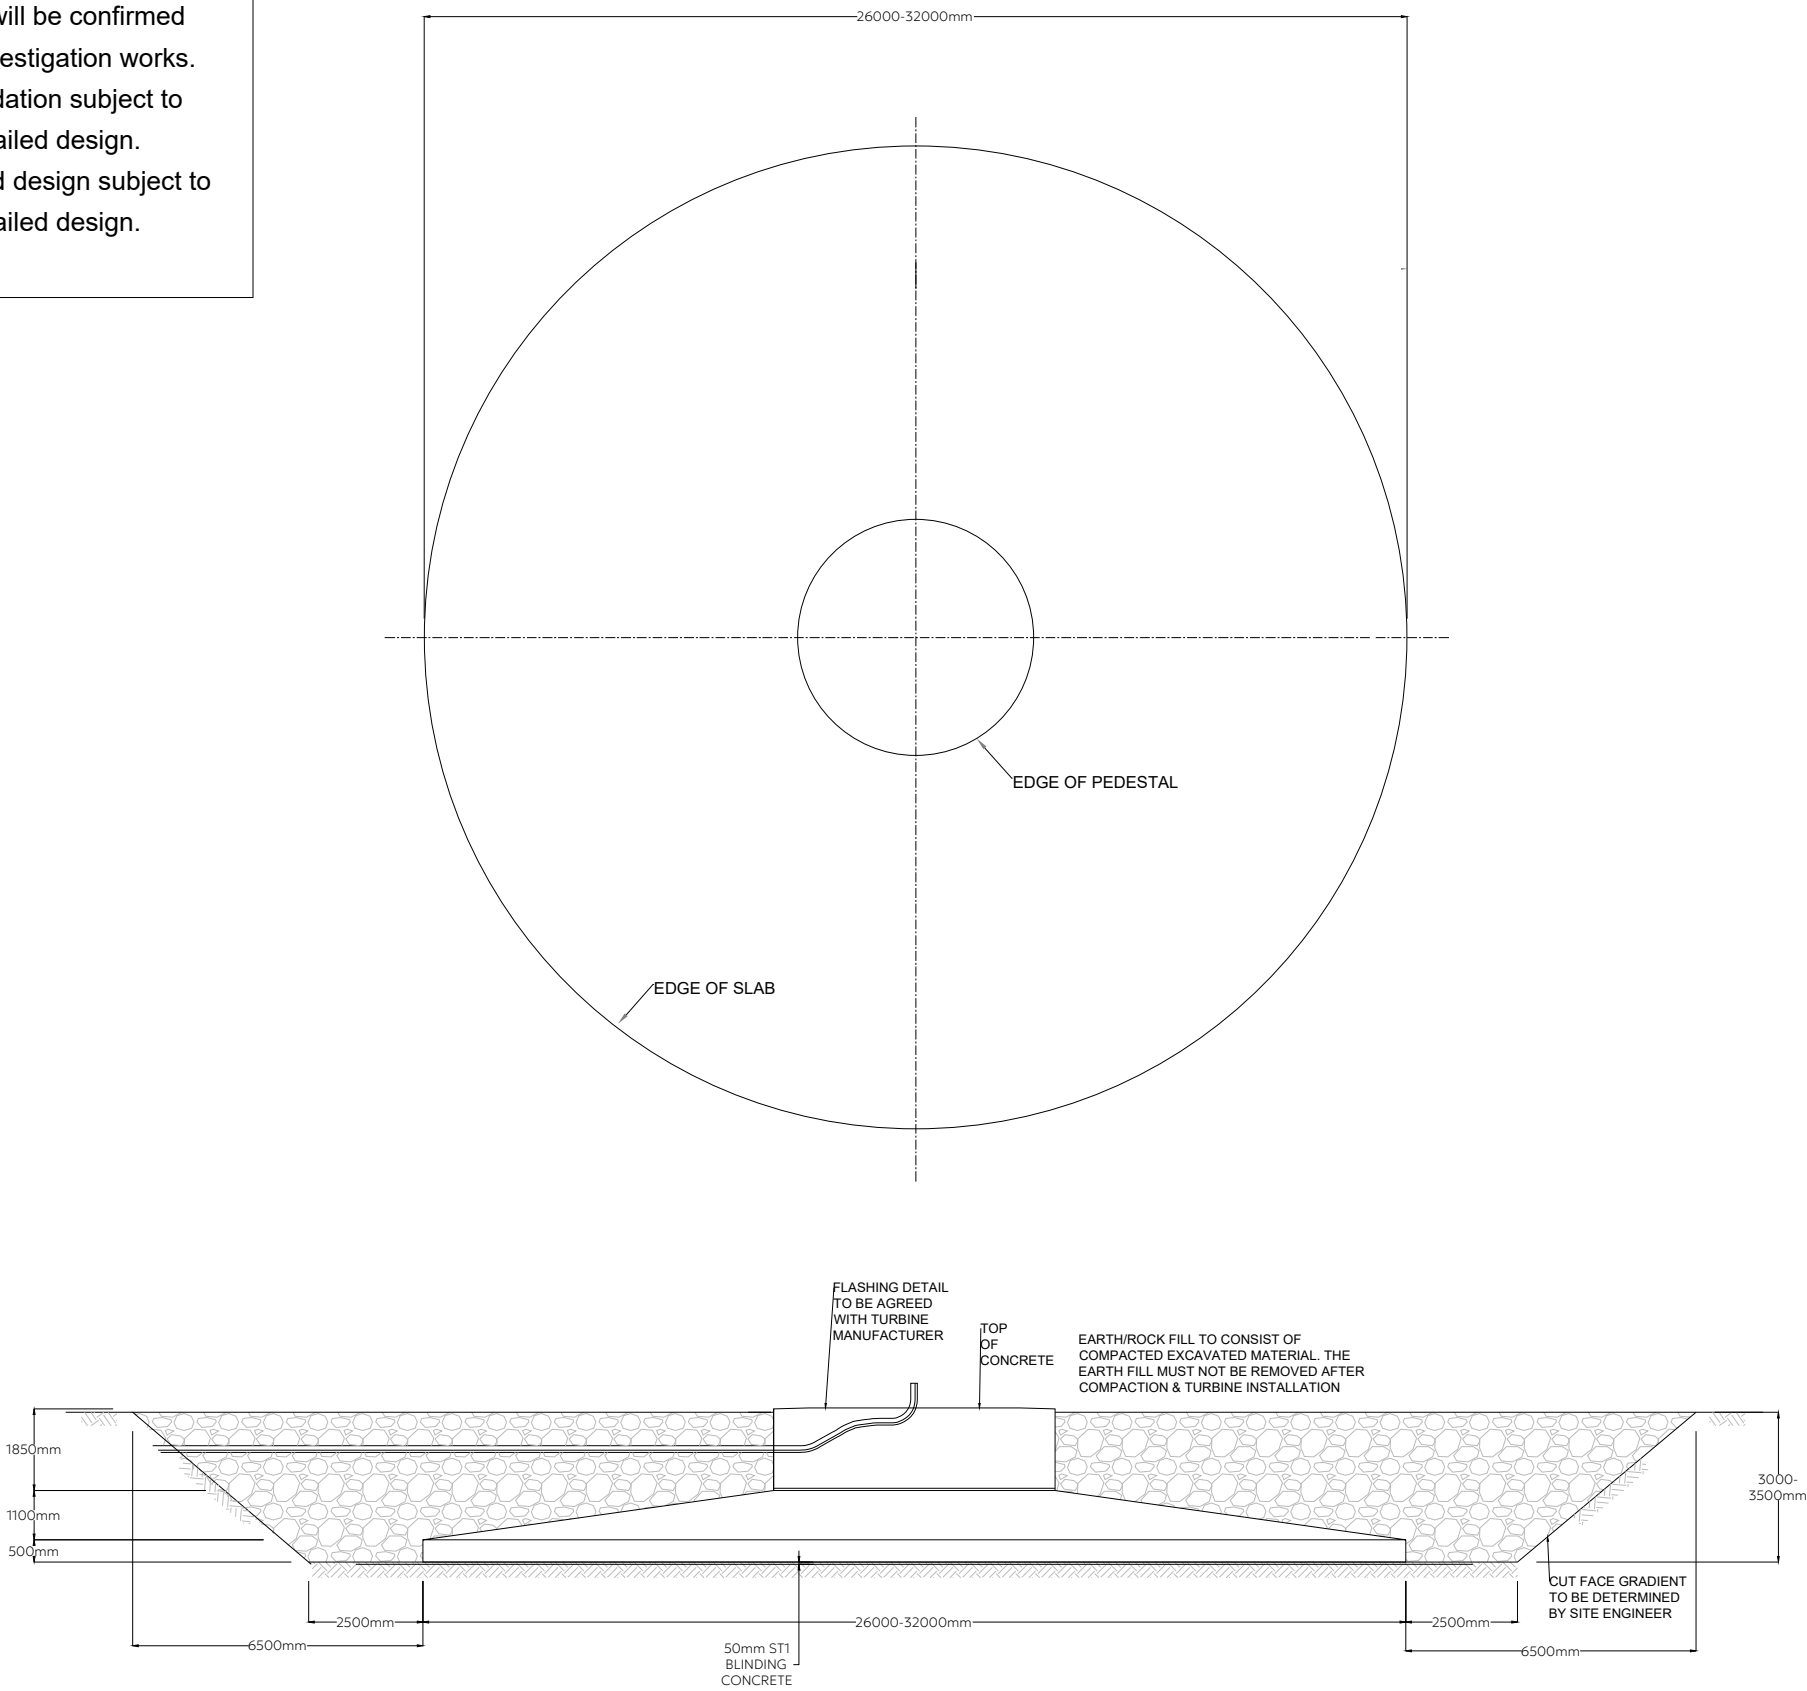

Drawing not to scale

Legend



Title: Typical Turbine Foundation	
Project: Balgray Wind Farm	
Drawn: EB	Date: 09.06.2025
Approved: GH	Revision: 2.0
Proj Mgr: GH	Software: AutoCAD


LOCO₂GEN

Locogen Consulting Ltd
 4 West Silvermills Lane, Edinburgh, EH3 5BD
 Tel: +44 (0) 131 555 4745;
 Email: info@locogen.com