


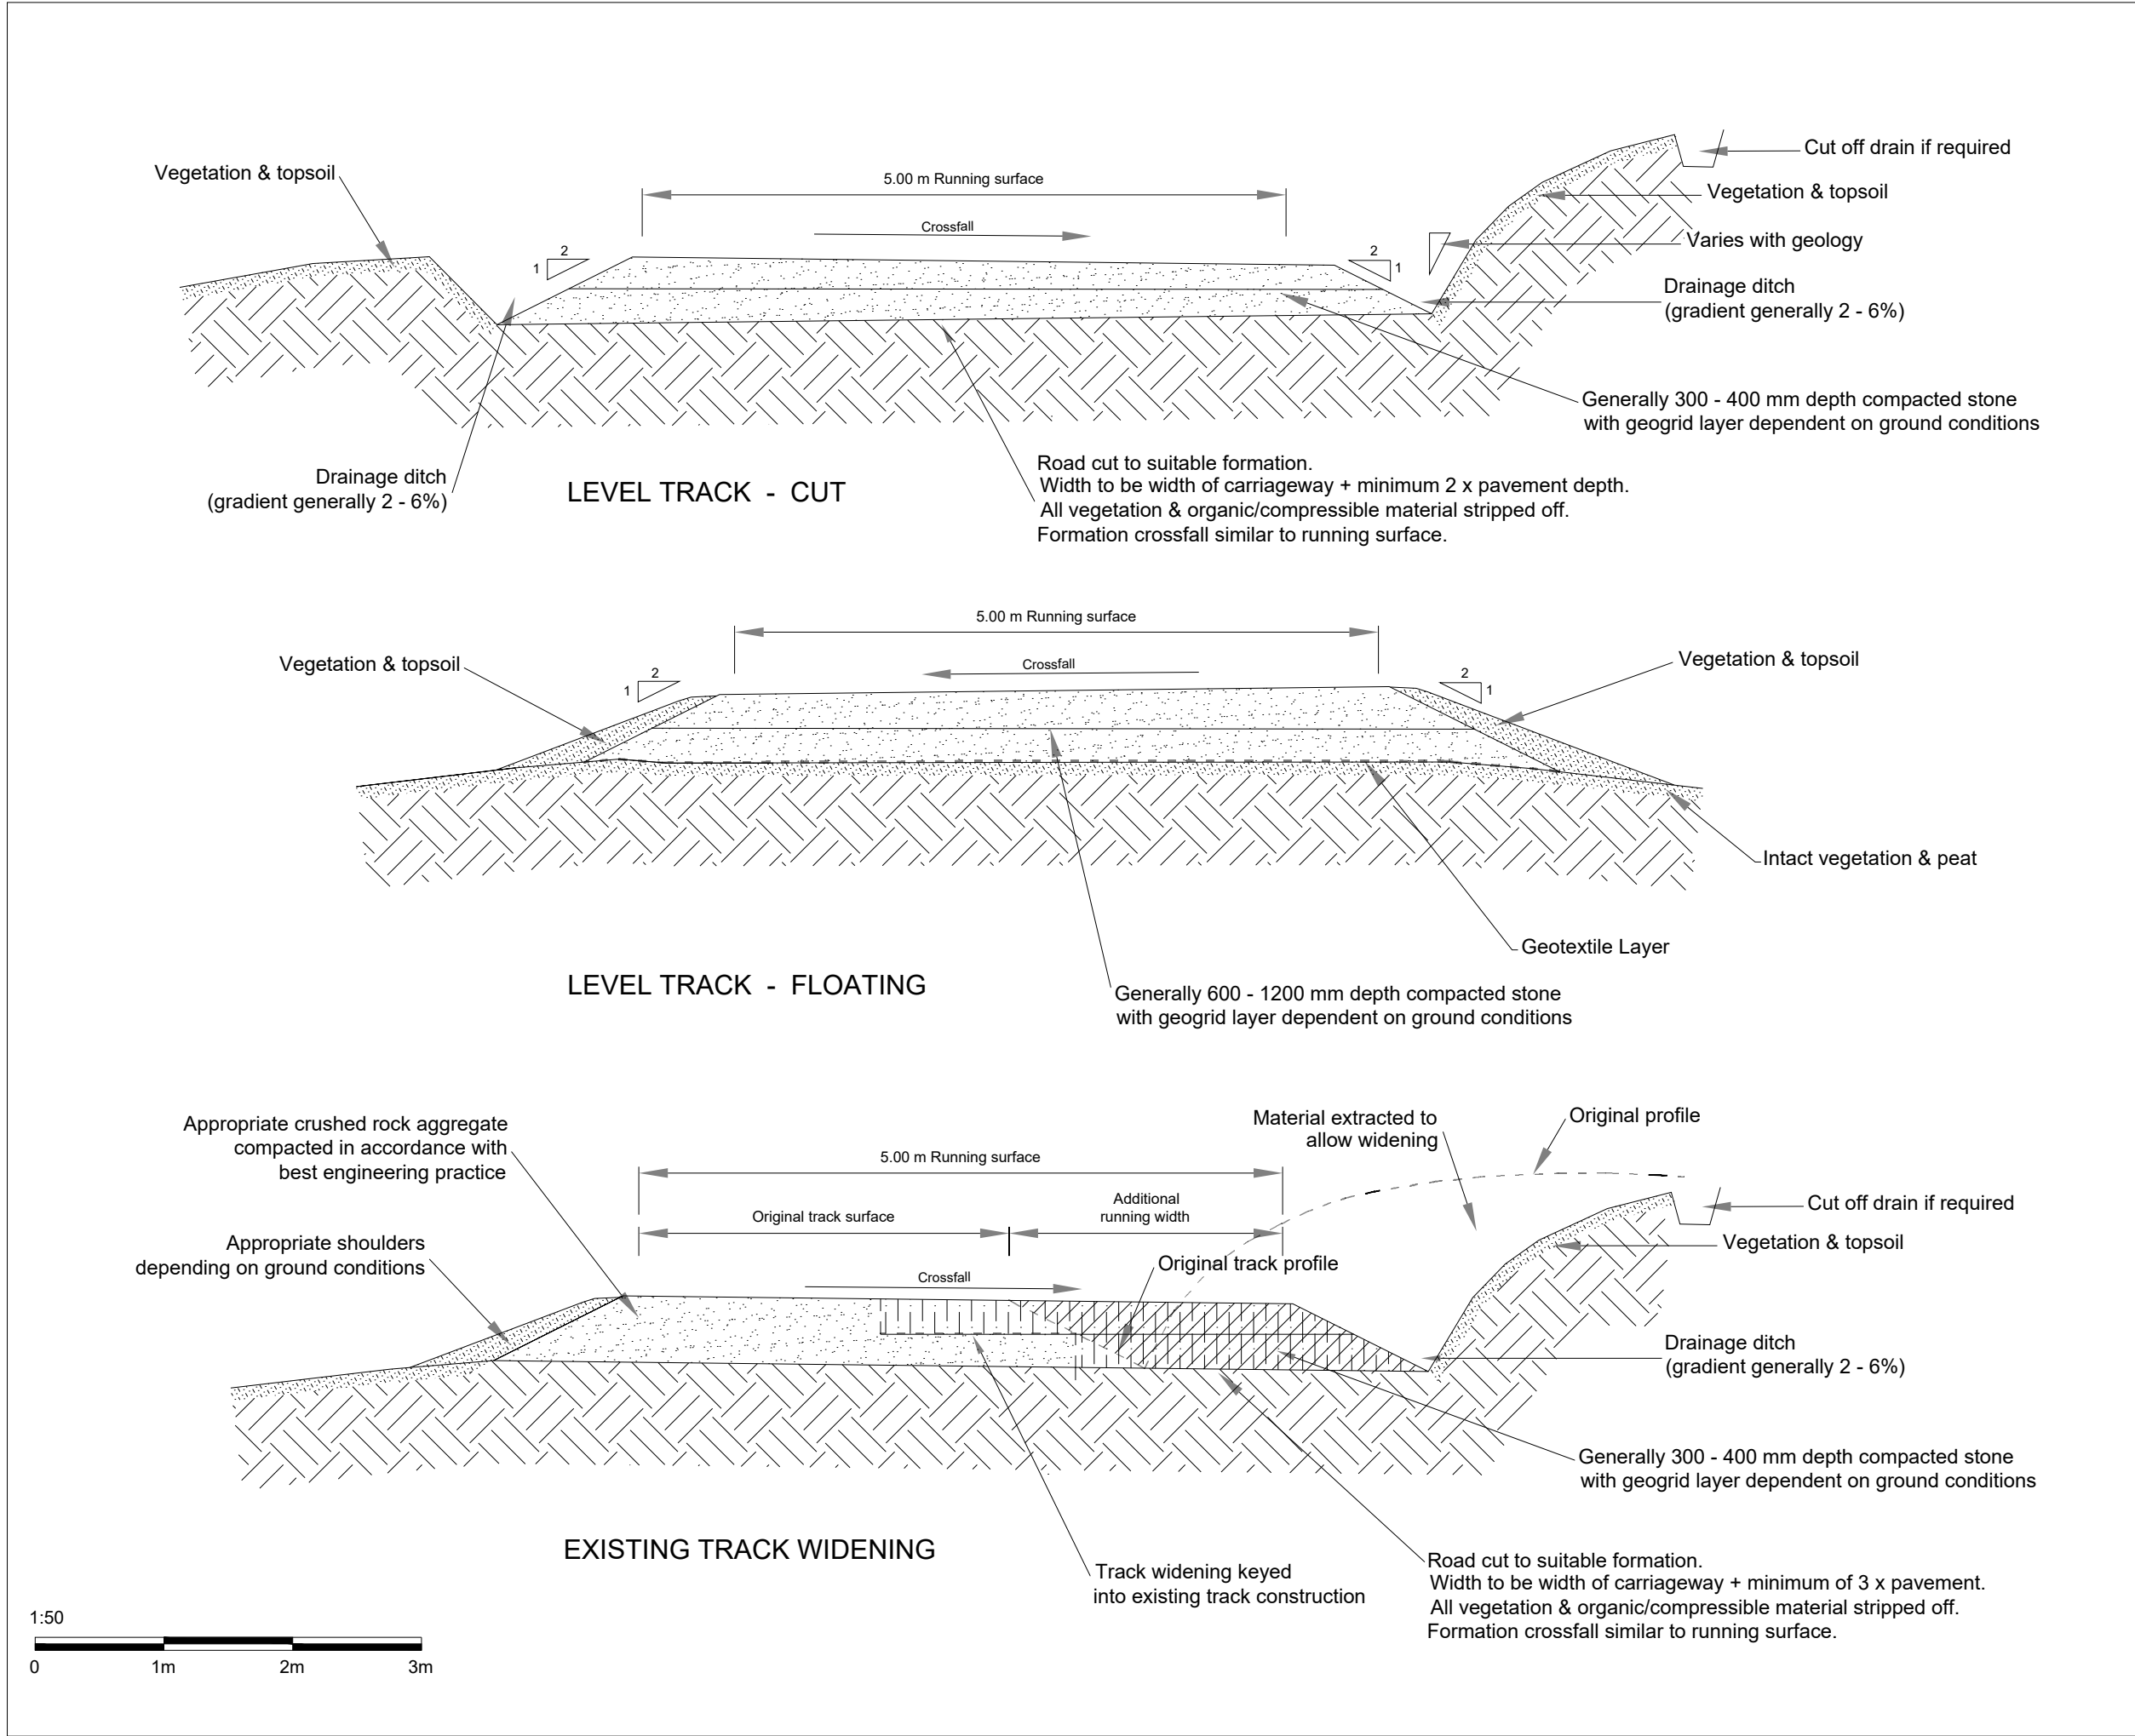

Legend

Notes:

- Crossfall will be in accordance with best engineering practice specification i.e. 1 - 2%.
- Stable angle of cut and fill slopes will vary with material properties. This will be determined by ground investigation and will vary from 1:1 - 1:2.5 except for blasted faces.
- Road corridor minimum 50 m cleared width. Forestry managed to nearest wind farm edge.
- Cross drainage (not shown) installed in accordance with best engineering practice specification. Spacing dependent on drainage ditch gradient, ground conditions & slope crossfall 25 - 200 m as appropriate.
- Road pavement design selected according to sub-grade strength, vehicle loading, anticipated hydrology and quality of pavement/surface material.
- Track width could be greater than 5 m at road junctions and around ends in the track.

A3 Horizontal Scale

1:50



Title: Typical Track Construction	
Project: Balgray Wind Farm	
Drawn: EB	Date: 09.06.2025
Approved: GH	Revision: 2.0
Proj Mgr: GH	Software: AutoCAD



Locogen Consulting Ltd
4 West Silvermills Lane, Edinburgh, EH3 5BD
Tel: +44 (0) 131 555 4745;
Email: info@locogen.com