



Dimensions are only indicative

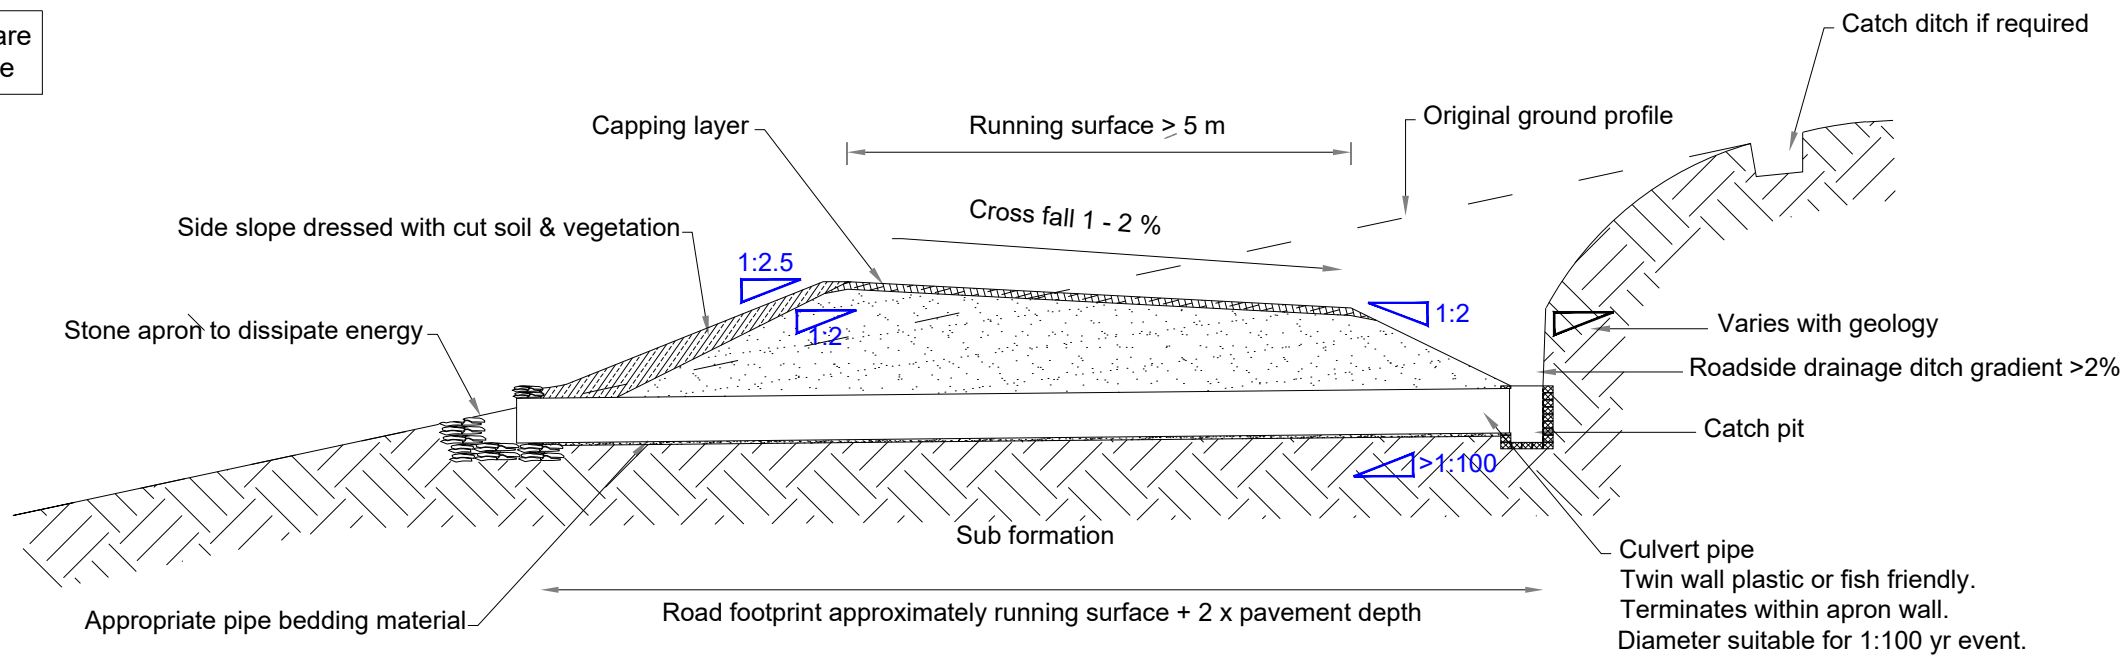

Typical cross-section of culverted cross draw & side cut tracks

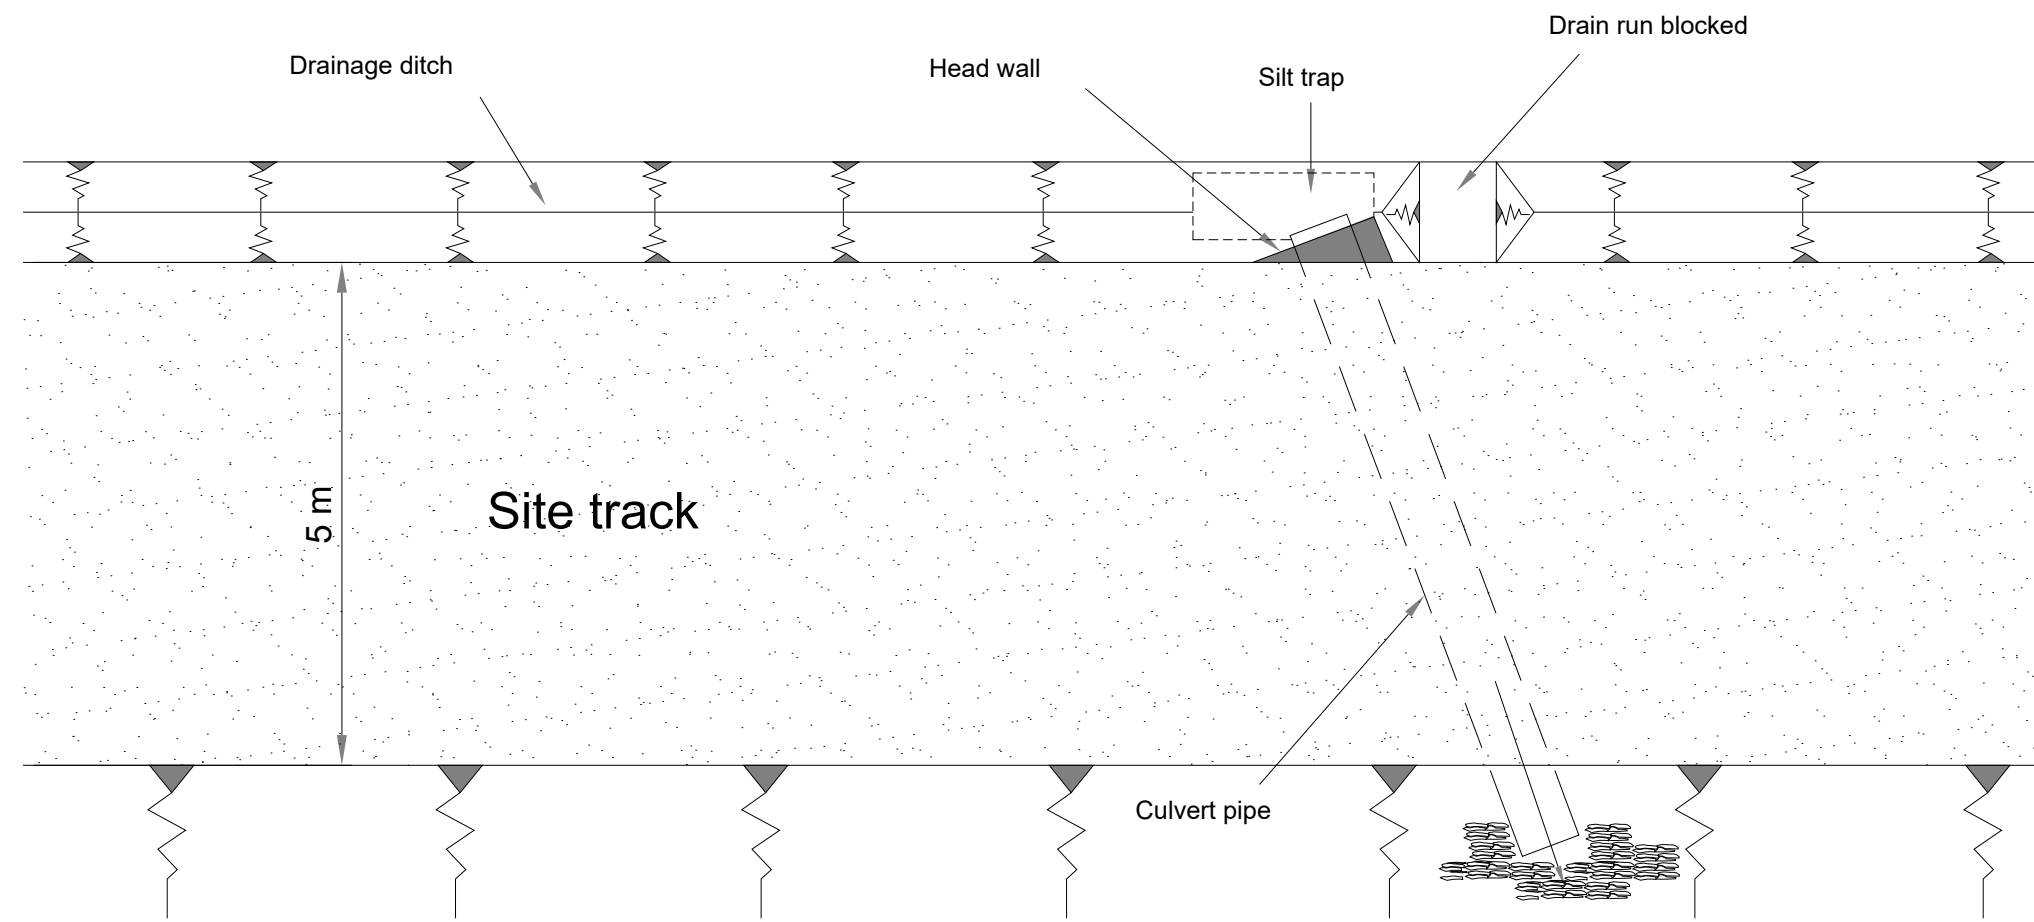

Cross drain required every 50 m on straight sections to intercept surface flows on track



Legend



Title: Typical Track Cross Drainage	
Project: Balgray Wind Farm	
Drawn: EB	Date: 09.06.2025
Approved: GH	Revision: 2.0
Proj Mgr: GH	Software: AutoCAD



Locogen Consulting Ltd
4 West Silvermills Lane, Edinburgh, EH3 5BD
Tel: +44 (0) 131 555 4745;
Email: info@locogen.com