


© Crown copyright (and database rights) (2025) AC0000808122 OS OpenData.
© SNH and JHI available under an Open Government Licence http://www.nationalarchives.gov.uk/doc/open-government-licence/version/3/



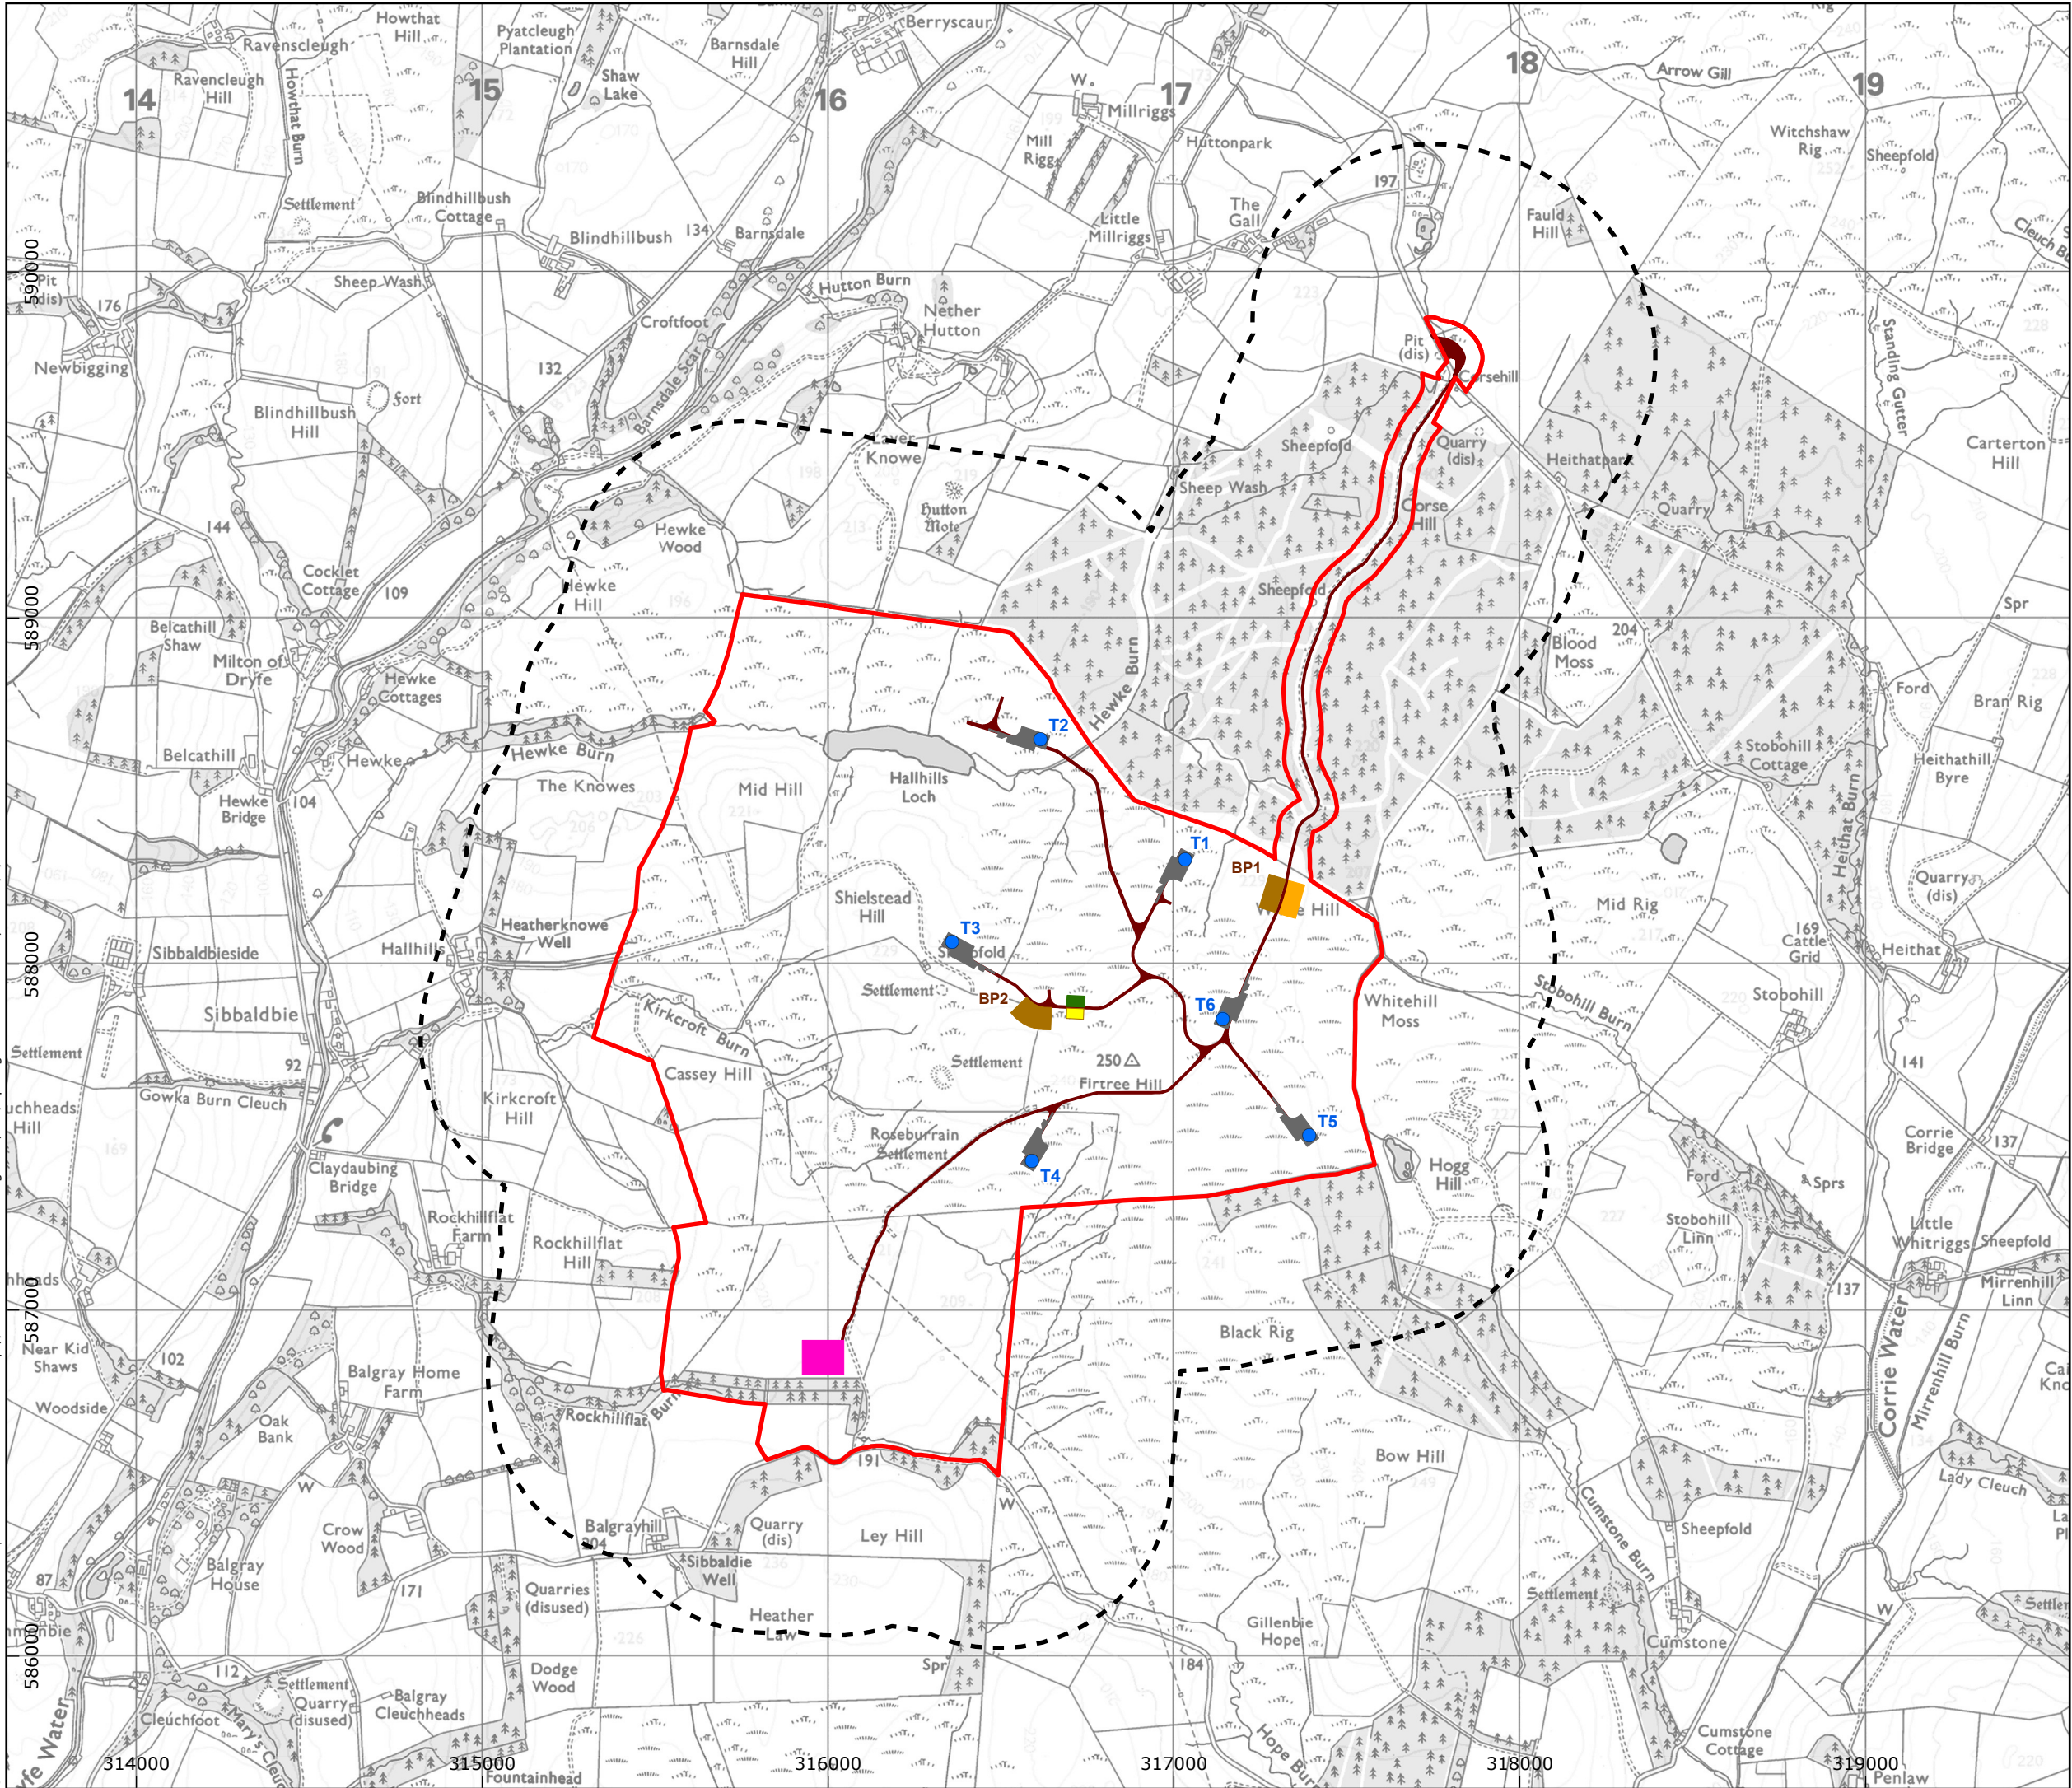

Locogen Consulting Ltd, 4 West Silvermills Lane,
Edinburgh, EH3 5BD
Tel: +44 (0) 131 555 4745;
Email: info@locogen.com

Legend

- Proposed Site Boundary
- Study Area (Proposed Site Boundary 500 m Buffer)
- Proposed Turbine Location
- Proposed Hardstanding
- Proposed Substation
- Proposed Control Room
- Proposed Battery Energy Storage System (BESS)
- Proposed Borrow Pit (BP)
- Proposed Access Track
- Proposed Temporary Construction Compound (TCC)

0 250 500 Metres

A3 Horizontal Scale 1:18,000

CRS: British National Grid (ESPG:4326)

Produced: HJ
Reviewed: MM
Approved: KR

Date: 26/06/2025	Revision: 0
------------------	-------------

405.065655.00001.0012.0 Site Layout

BALGRAY WIND FARM EIAR

FIGURE 9.5.1 - SITE LAYOUT

Locogen Consulting Ltd