


© Crown copyright [and database rights] (2025) AC0000808122 OS OpenData.

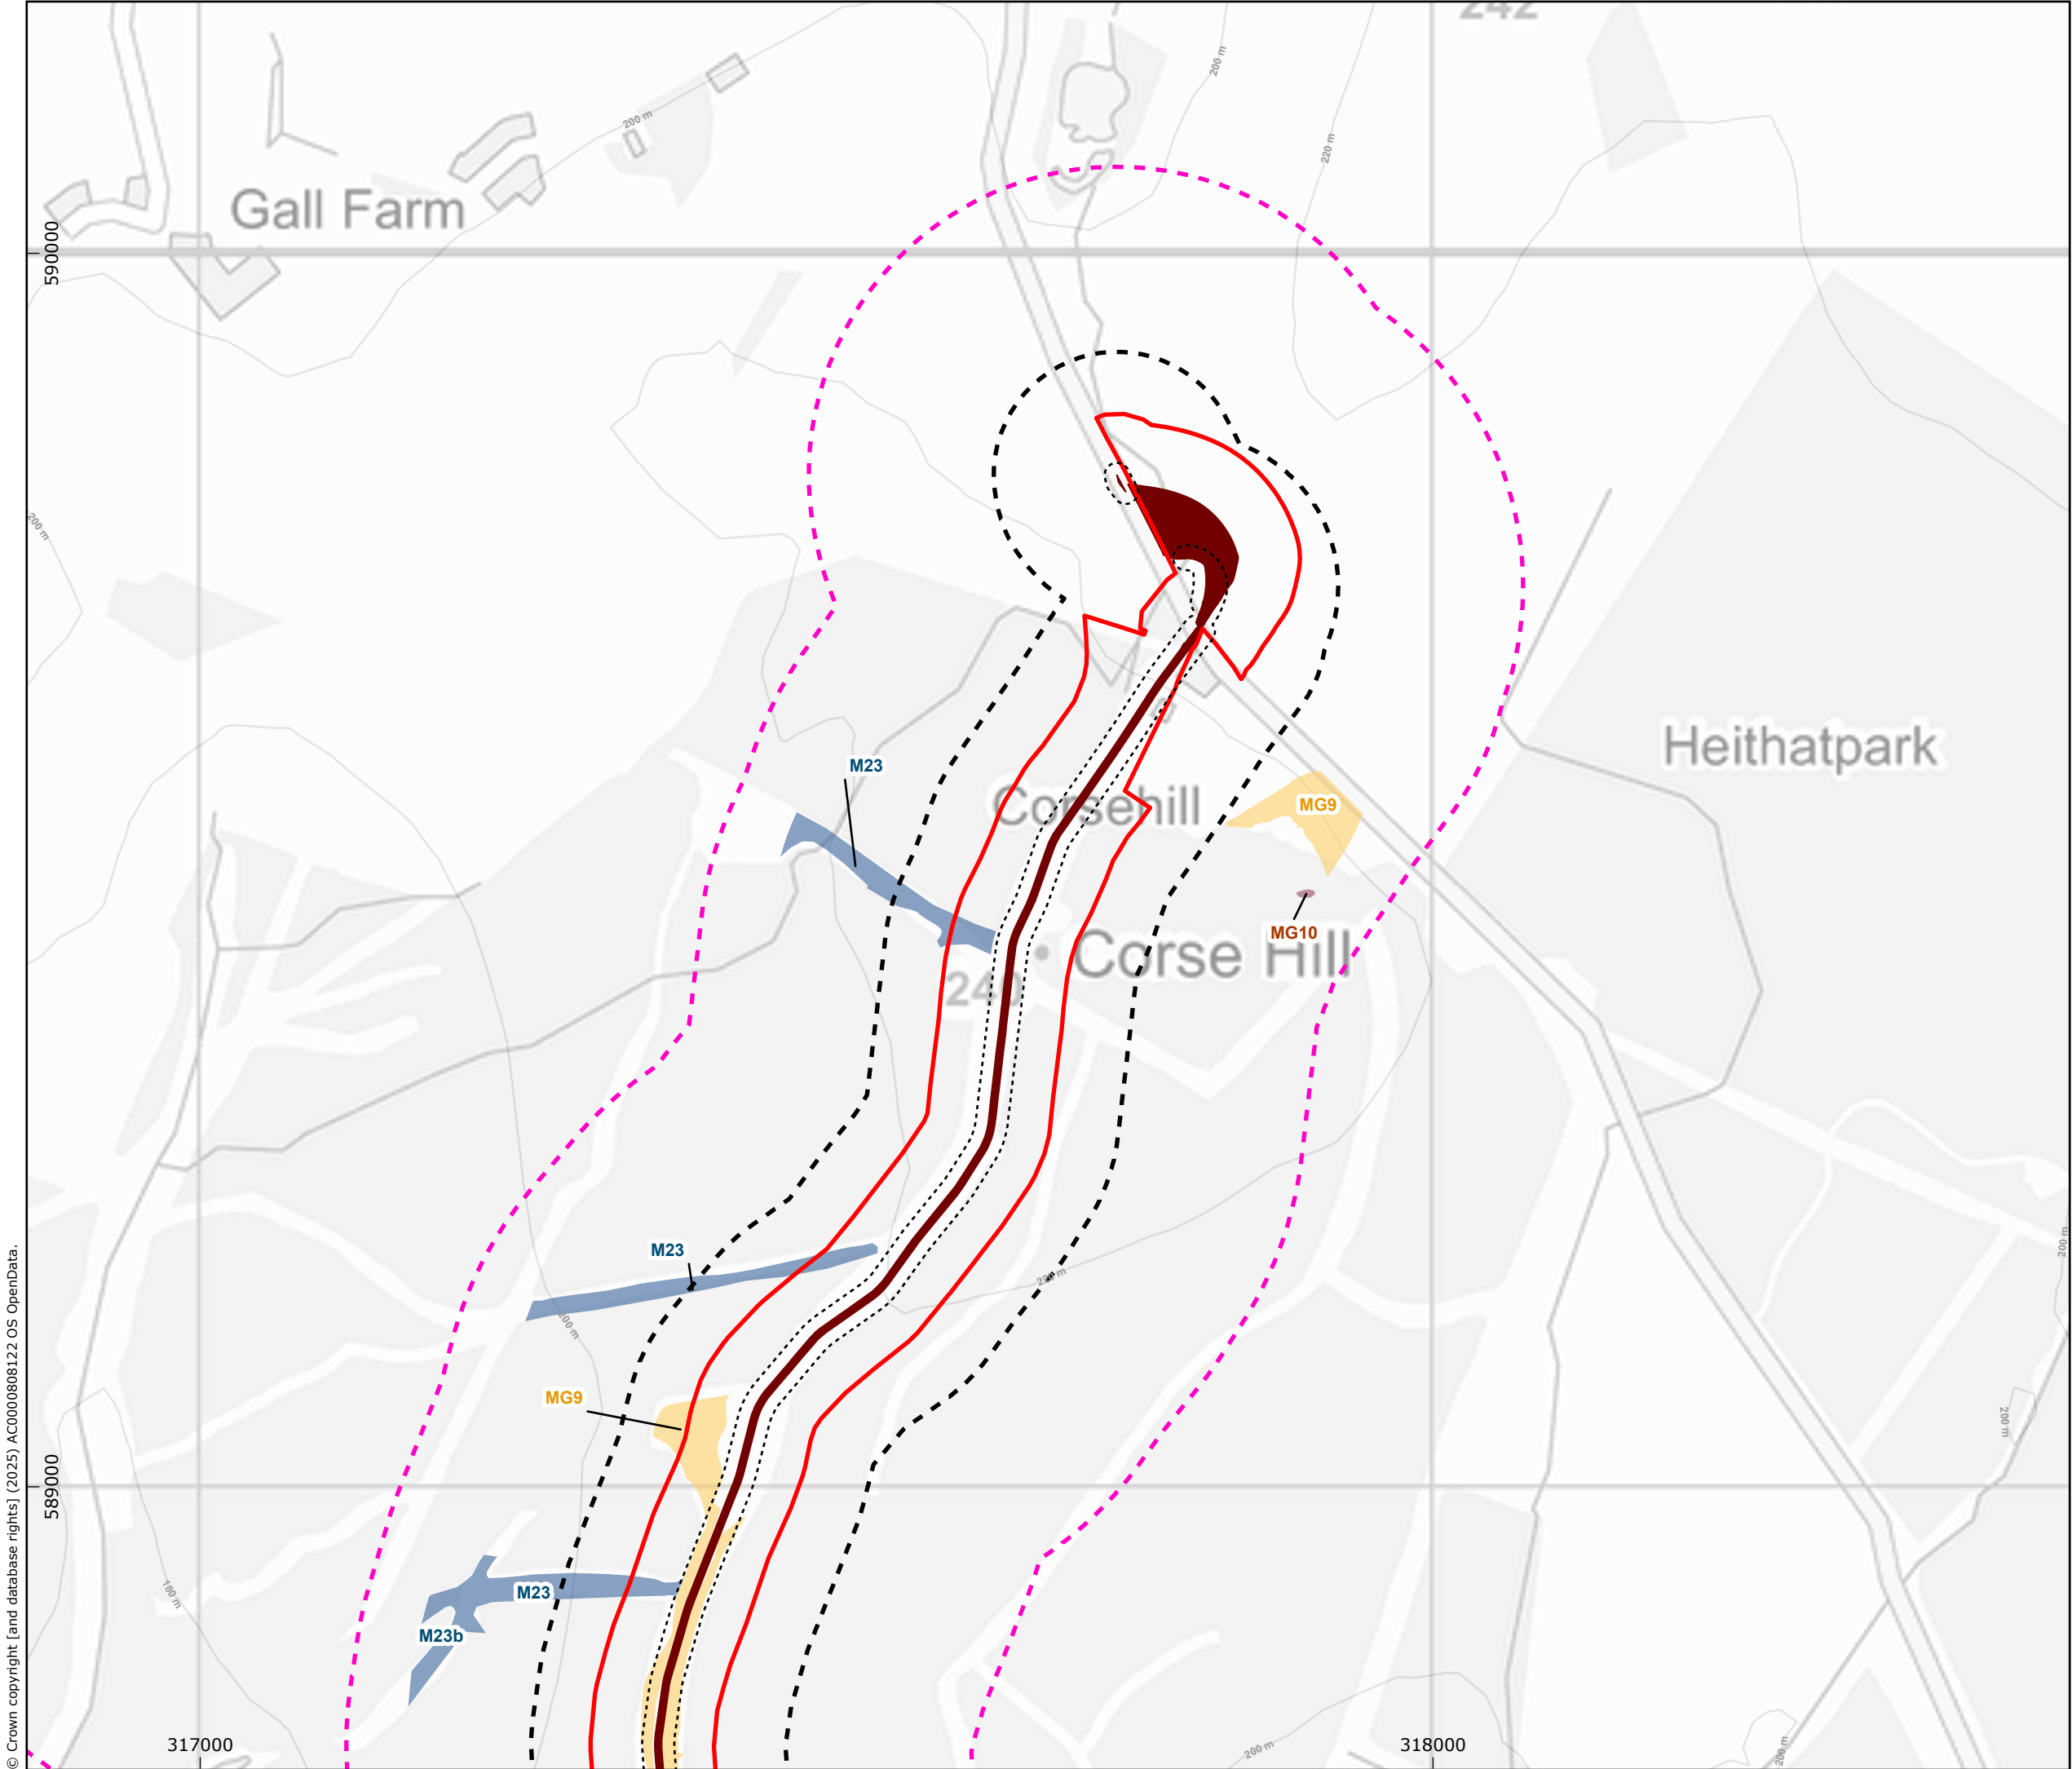



Loco₂gen

Locogen Consulting Ltd, 4 West Silvermills Lane,
Edinburgh, EH3 5BD
Tel: +44 (0) 131 555 4745;
Email: info@locogen.com

Legend



Proposed Site Boundary



Proposed Access Track



Site Infrastructure (all works) 10 m Buffer



Site Infrastructure 100 m Buffer



Site Infrastructure 250 m Buffer



M23



MG10



MG9

Potential Groundwater Dependent Terrestrial Ecosystem (GWDTE) as Being Defined by SEPA Guidance

- M23
- MG10
- MG9

0100200

Metres



A3 Horizontal Scale 1:5,000

CRS: British National Grid (ESPG:4326)

Produced: MM

Reviewed: JRS

Approved: KR

Date: 11/04/2025


Revision: 0

405.065655.00001.0009.1 GWDTE

BALGRAY WIND FARM EIAR

FIGURE 9.8b - GROUNDWATER DEPENDENT TERRESTRIAL ECOSYSTEMS (GWDTE)

Locogen Consulting Ltd

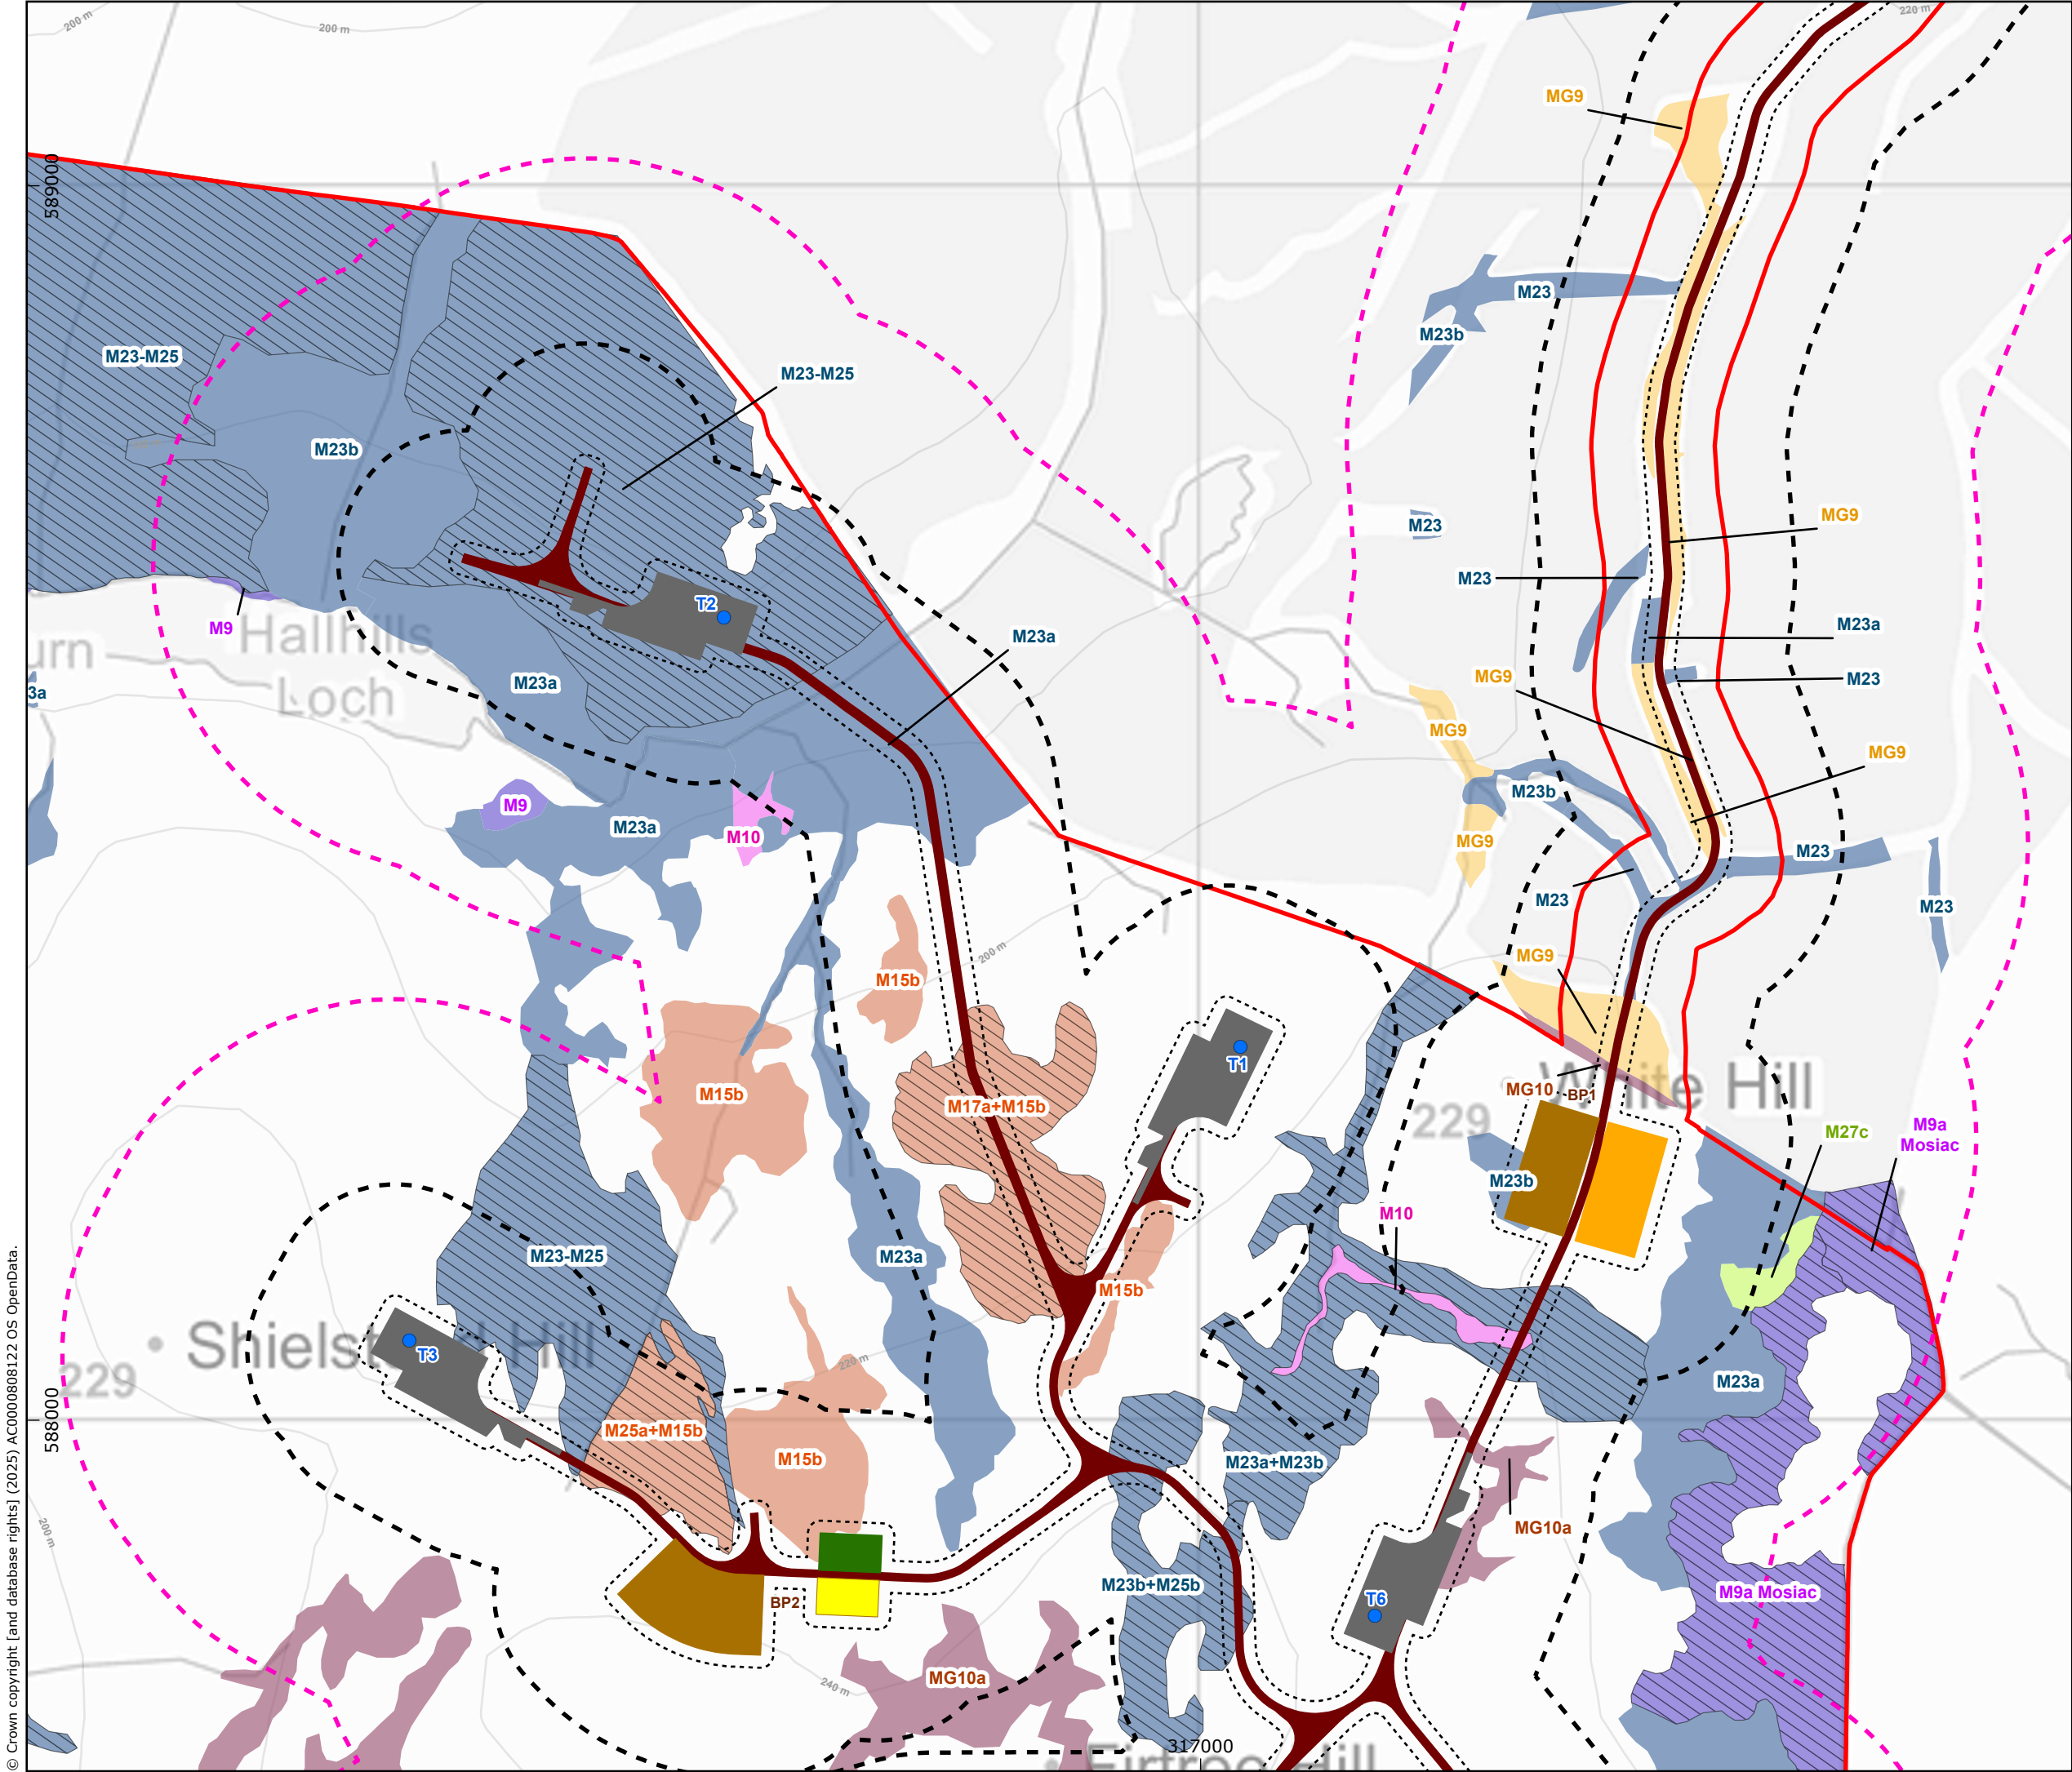



Locogen Consulting Ltd, 4 West Silvermills Lane,
Edinburgh, EH3 5BD
Tel: +44 (0) 131 555 4745;
Email: info@locogen.com

Legend

- Proposed Site Boundary
- Proposed Turbine Location
- Proposed Hardstanding
- Proposed Substation
- Proposed Control Room
- Proposed Borrow Pit (BP)
- Proposed Access Track
- Proposed Temporary Construction Compound (TCC)
- Site Infrastructure (all works) 10 m Buffer
- Site Infrastructure 100 m Buffer
- Site Infrastructure 250 m Buffer

Potential Groundwater Dependent Terrestrial Ecosystem (GWDTE) as Being Defined by SEPA Guidance

- M10
- M15
- M23
- M27
- M9
- MG10
- MG9
- Vegetation Mosaic

0 100 200 Metres

A3 Horizontal Scale 1:5,000

CRS: British National Grid (ESPG:4326)

Produced: MM
Reviewed: JRS
Approved: KR

Date: 11/04/2025	Revision: 0
------------------	-------------


405.065655.00001.0009.1 GWDTE

BALGRAY WIND FARM EIA

FIGURE 9.8c - GROUNDWATER DEPENDENT TERRESTRIAL ECOSYSTEMS (GWDTE)

Locogen Consulting Ltd

© Crown copyright [and database rights] (2025) AC0000808122 OS OpenData.

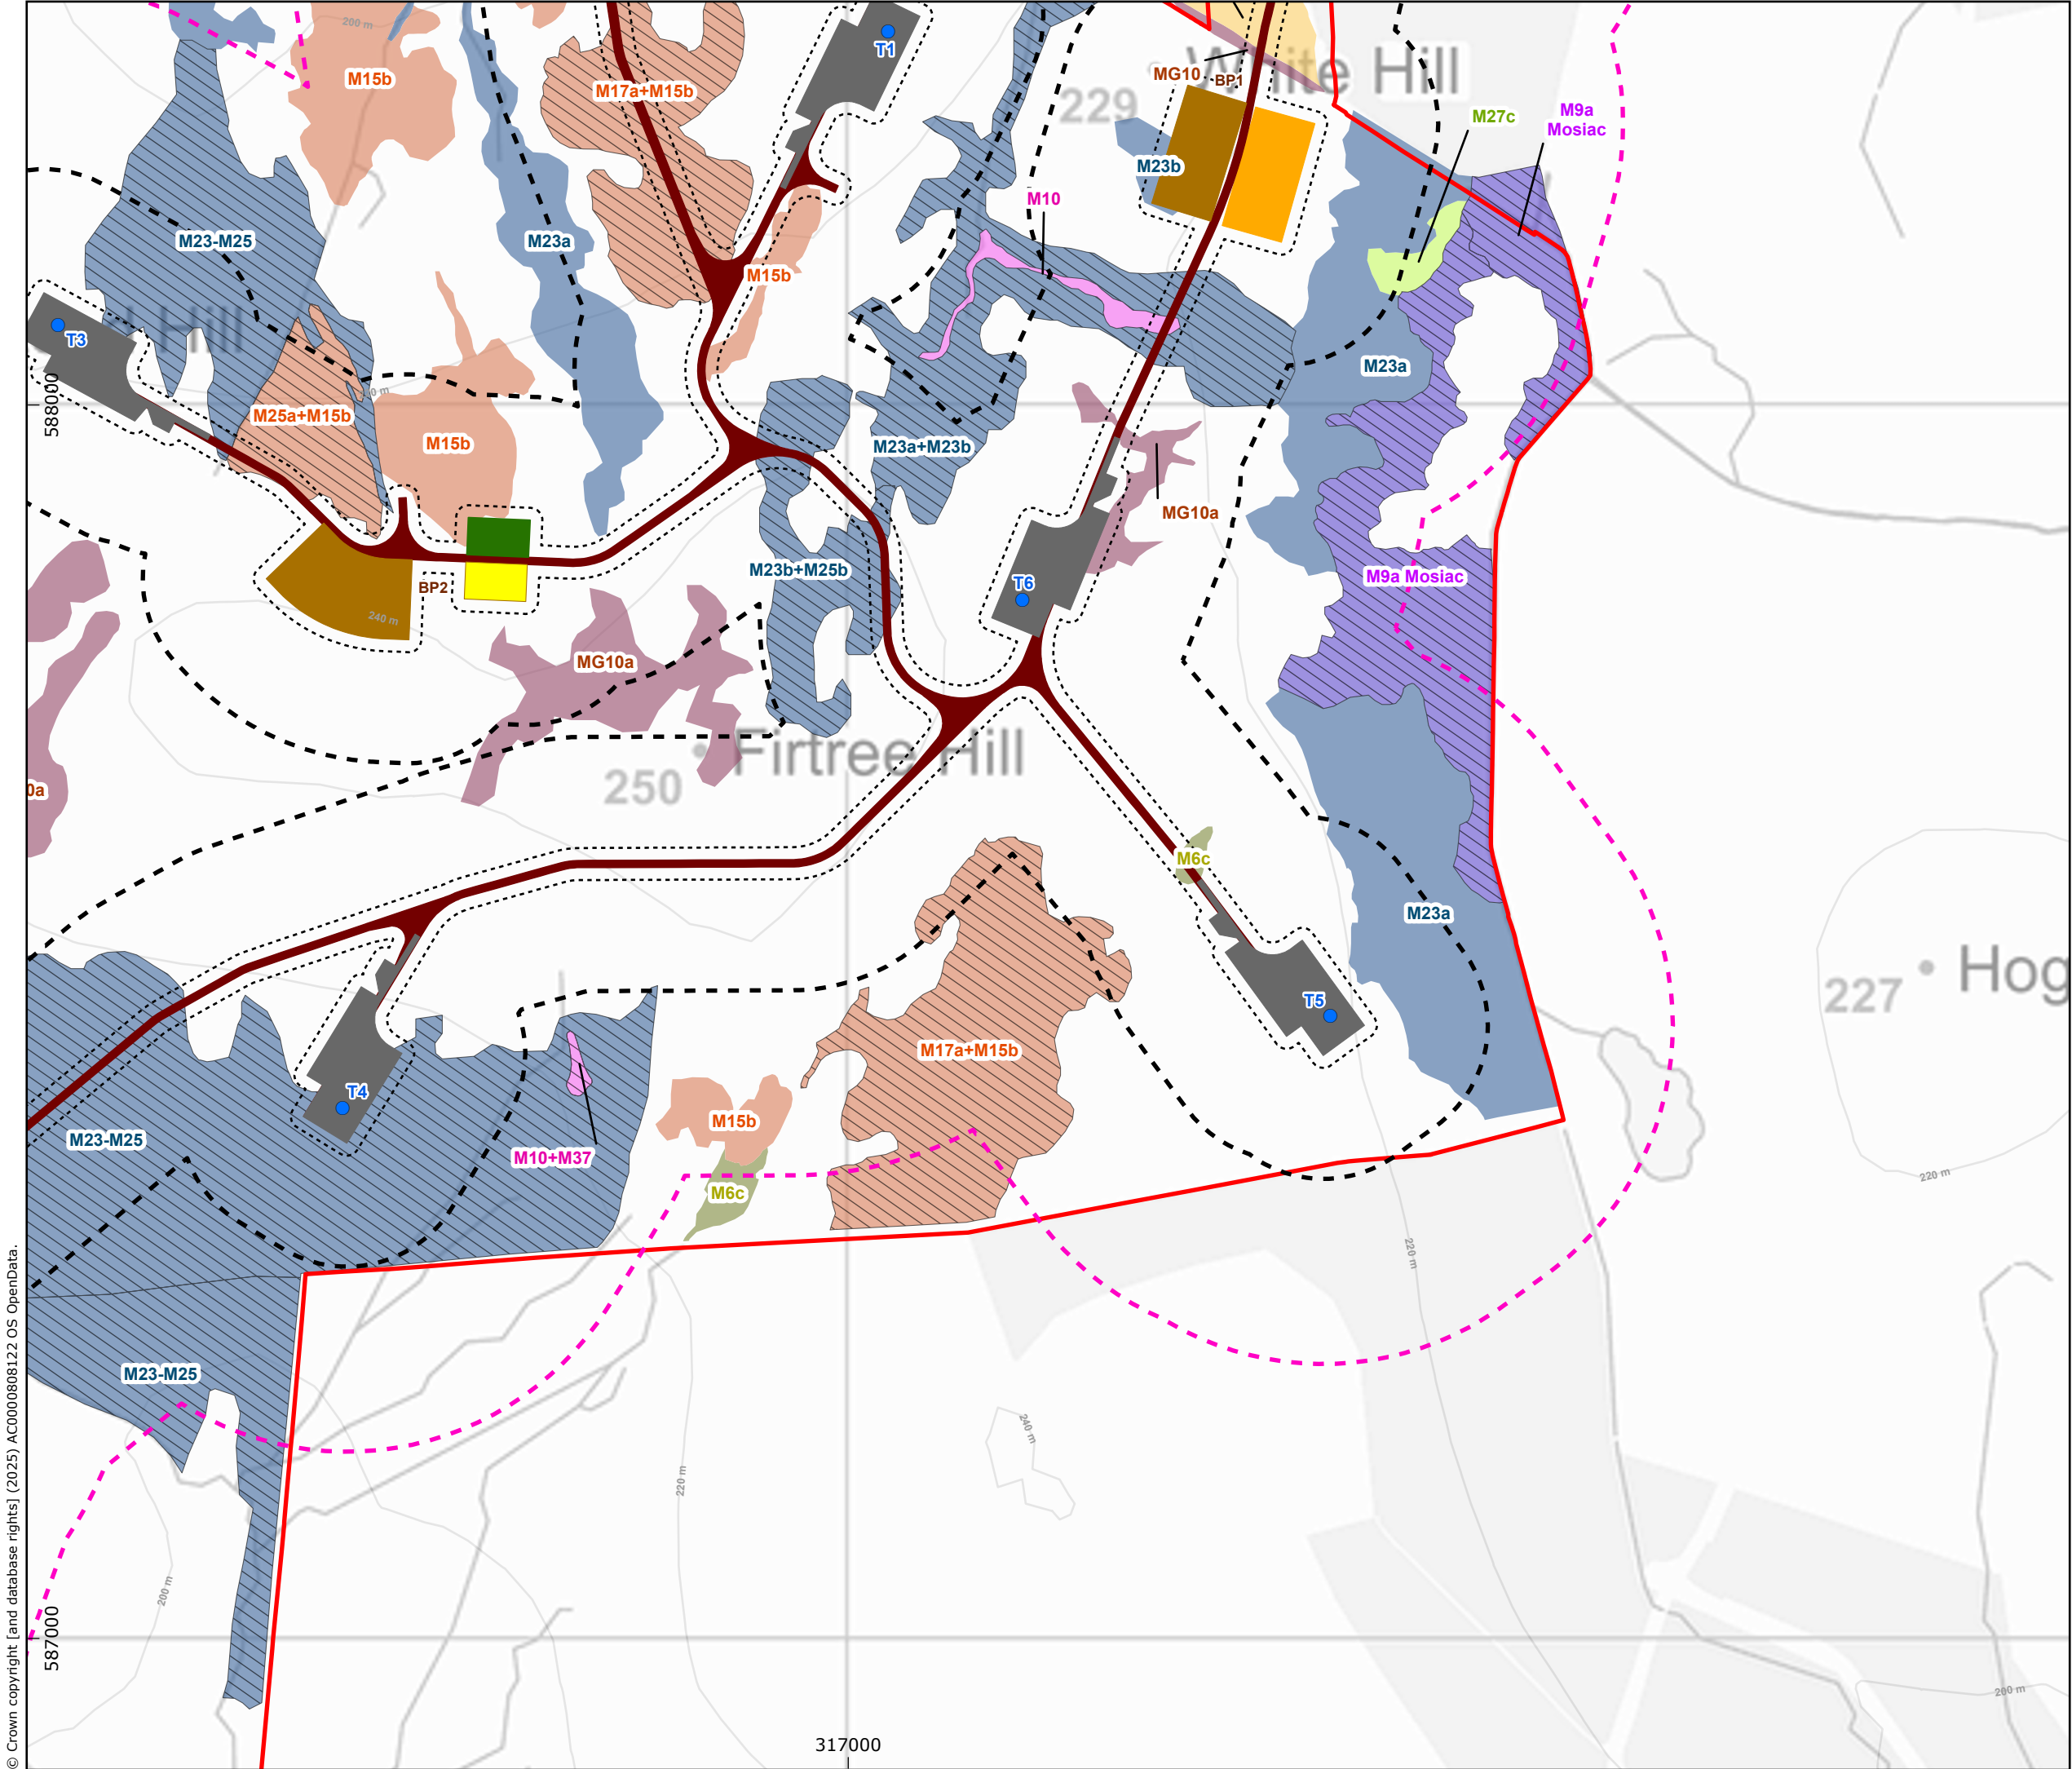

Legend

Proposed Site Boundary

Proposed Turbine Location

Proposed Hardstanding

Proposed Substation

Proposed Control Room

Proposed Borrow Pit (BP)

Proposed Access Track

Proposed Temporary Construction Compound (TCC)

Site Infrastructure (all works) 10 m Buffer

Site Infrastructure 100 m Buffer

Site Infrastructure 250 m Buffer

Potential Groundwater Dependent Terrestrial Ecosystem (GWDTE) as Being Defined by SEPA Guidance

M10

M15

M23

M27

M6

M9

MG10

MG9

Vegetation Mosaic

0100200

Metres

N

A3 Horizontal Scale 1:5,000

CRS: British National Grid (ESPG:4326)

Produced: MM

Reviewed: JRS

Approved: KR

Date: 11/04/2025

Revision: 0


405.065655.00001.0009.1 GWDTE

BALGRAY WIND FARM EIA

FIGURE 9.8d - GROUNDWATER DEPENDENT TERRESTRIAL ECOSYSTEMS (GWDTE)

Locogen Consulting Ltd

© Crown copyright [and database rights] (2025) AC0000808122 OS OpenData.

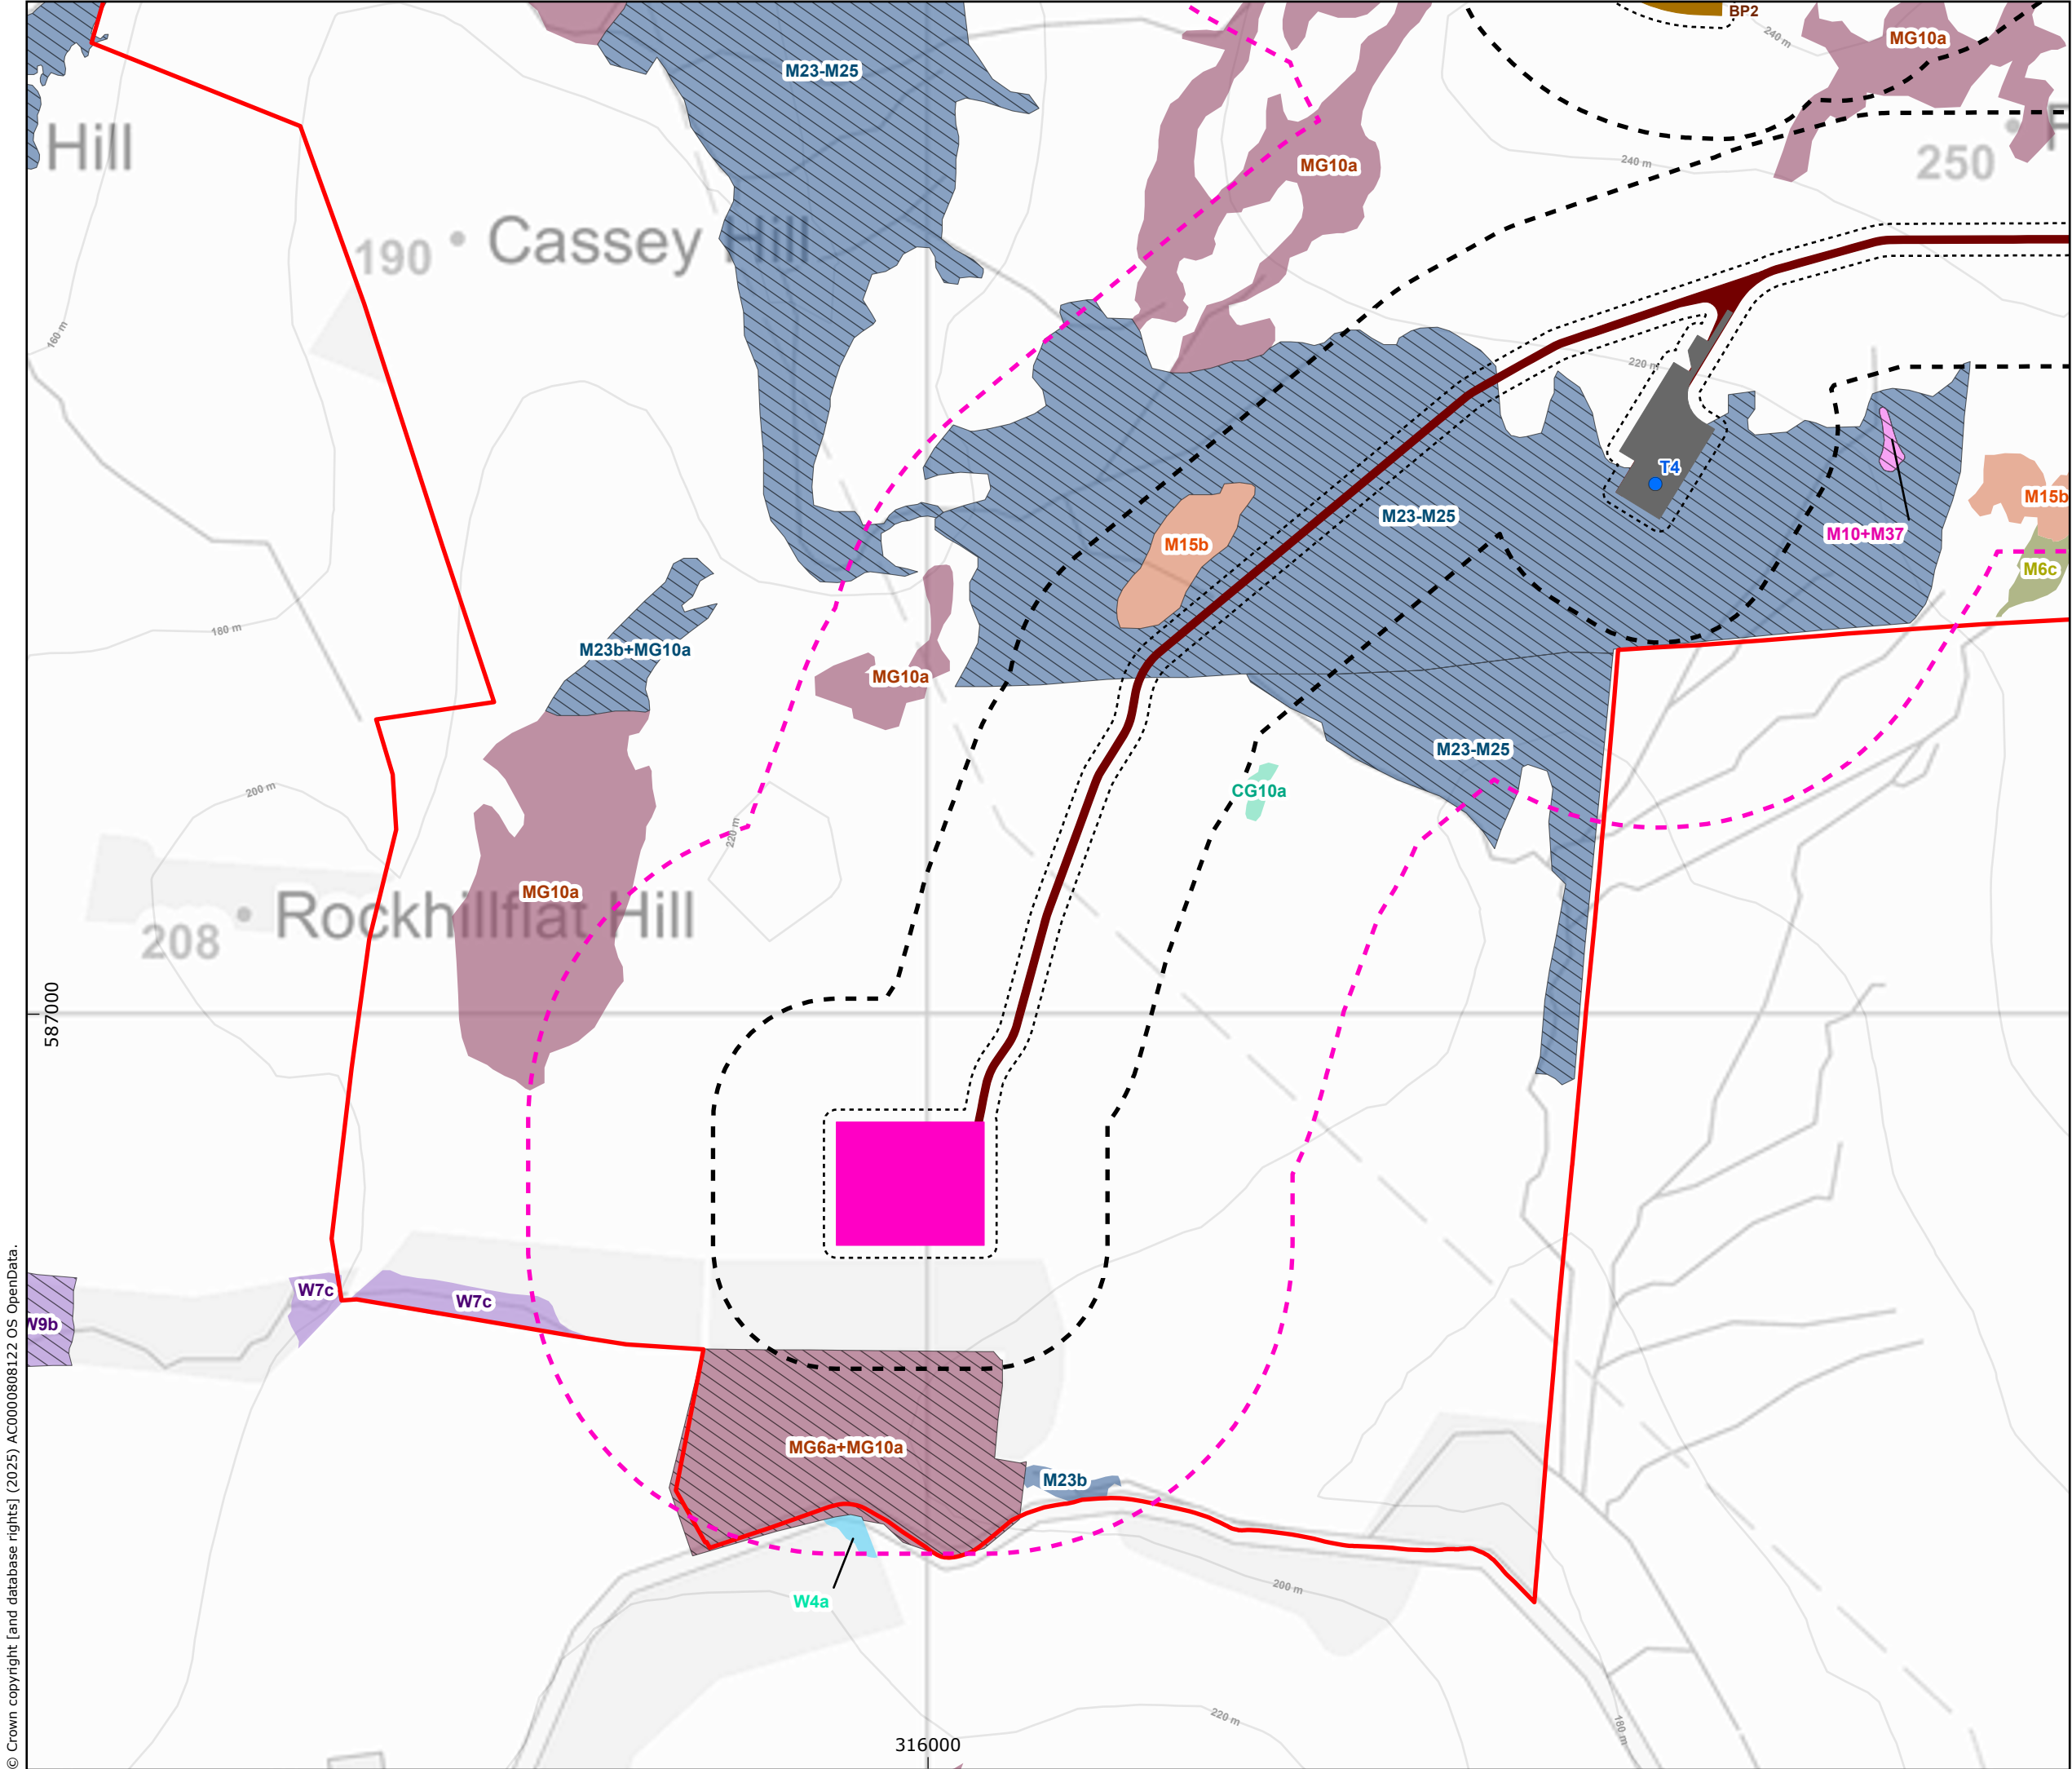



Loco₂gen
Locogen Consulting Ltd, 4 West Silvermills Lane,
Edinburgh, EH3 5BD
Tel: +44 (0) 131 555 4745;
Email: info@locogen.com

Legend

- Proposed Site Boundary
- Proposed Turbine Location
- Proposed Hardstanding
- Proposed Battery Energy Storage System (BESS)
- Proposed Borrow Pit (BP)
- Proposed Access Track
- Site Infrastructure (all works) 10 m Buffer
- Site Infrastructure 100 m Buffer
- Site Infrastructure 250 m Buffer

Potential Groundwater Dependent Terrestrial Ecosystem (GWDTE) as Being Defined by SEPA Guidance

- CG10
- M10
- M15
- M23
- M6
- MG10
- W4
- W7
- Vegetation Mosaic

0100200Metres

A3 Horizontal Scale 1:5,000

CRS: British National Grid (ESPG:4326)

Produced: MM
Reviewed: JRS
Approved: KR

Date: 11/04/2025Revision: 0

405.065655.00001.0009.1 GWDTE

BALGRAY WIND FARM EIA
FIGURE 9.8e - GROUNDWATER DEPENDENT
TERRESTRIAL ECOSYSTEMS (GWDTE)

Locogen Consulting Ltd