


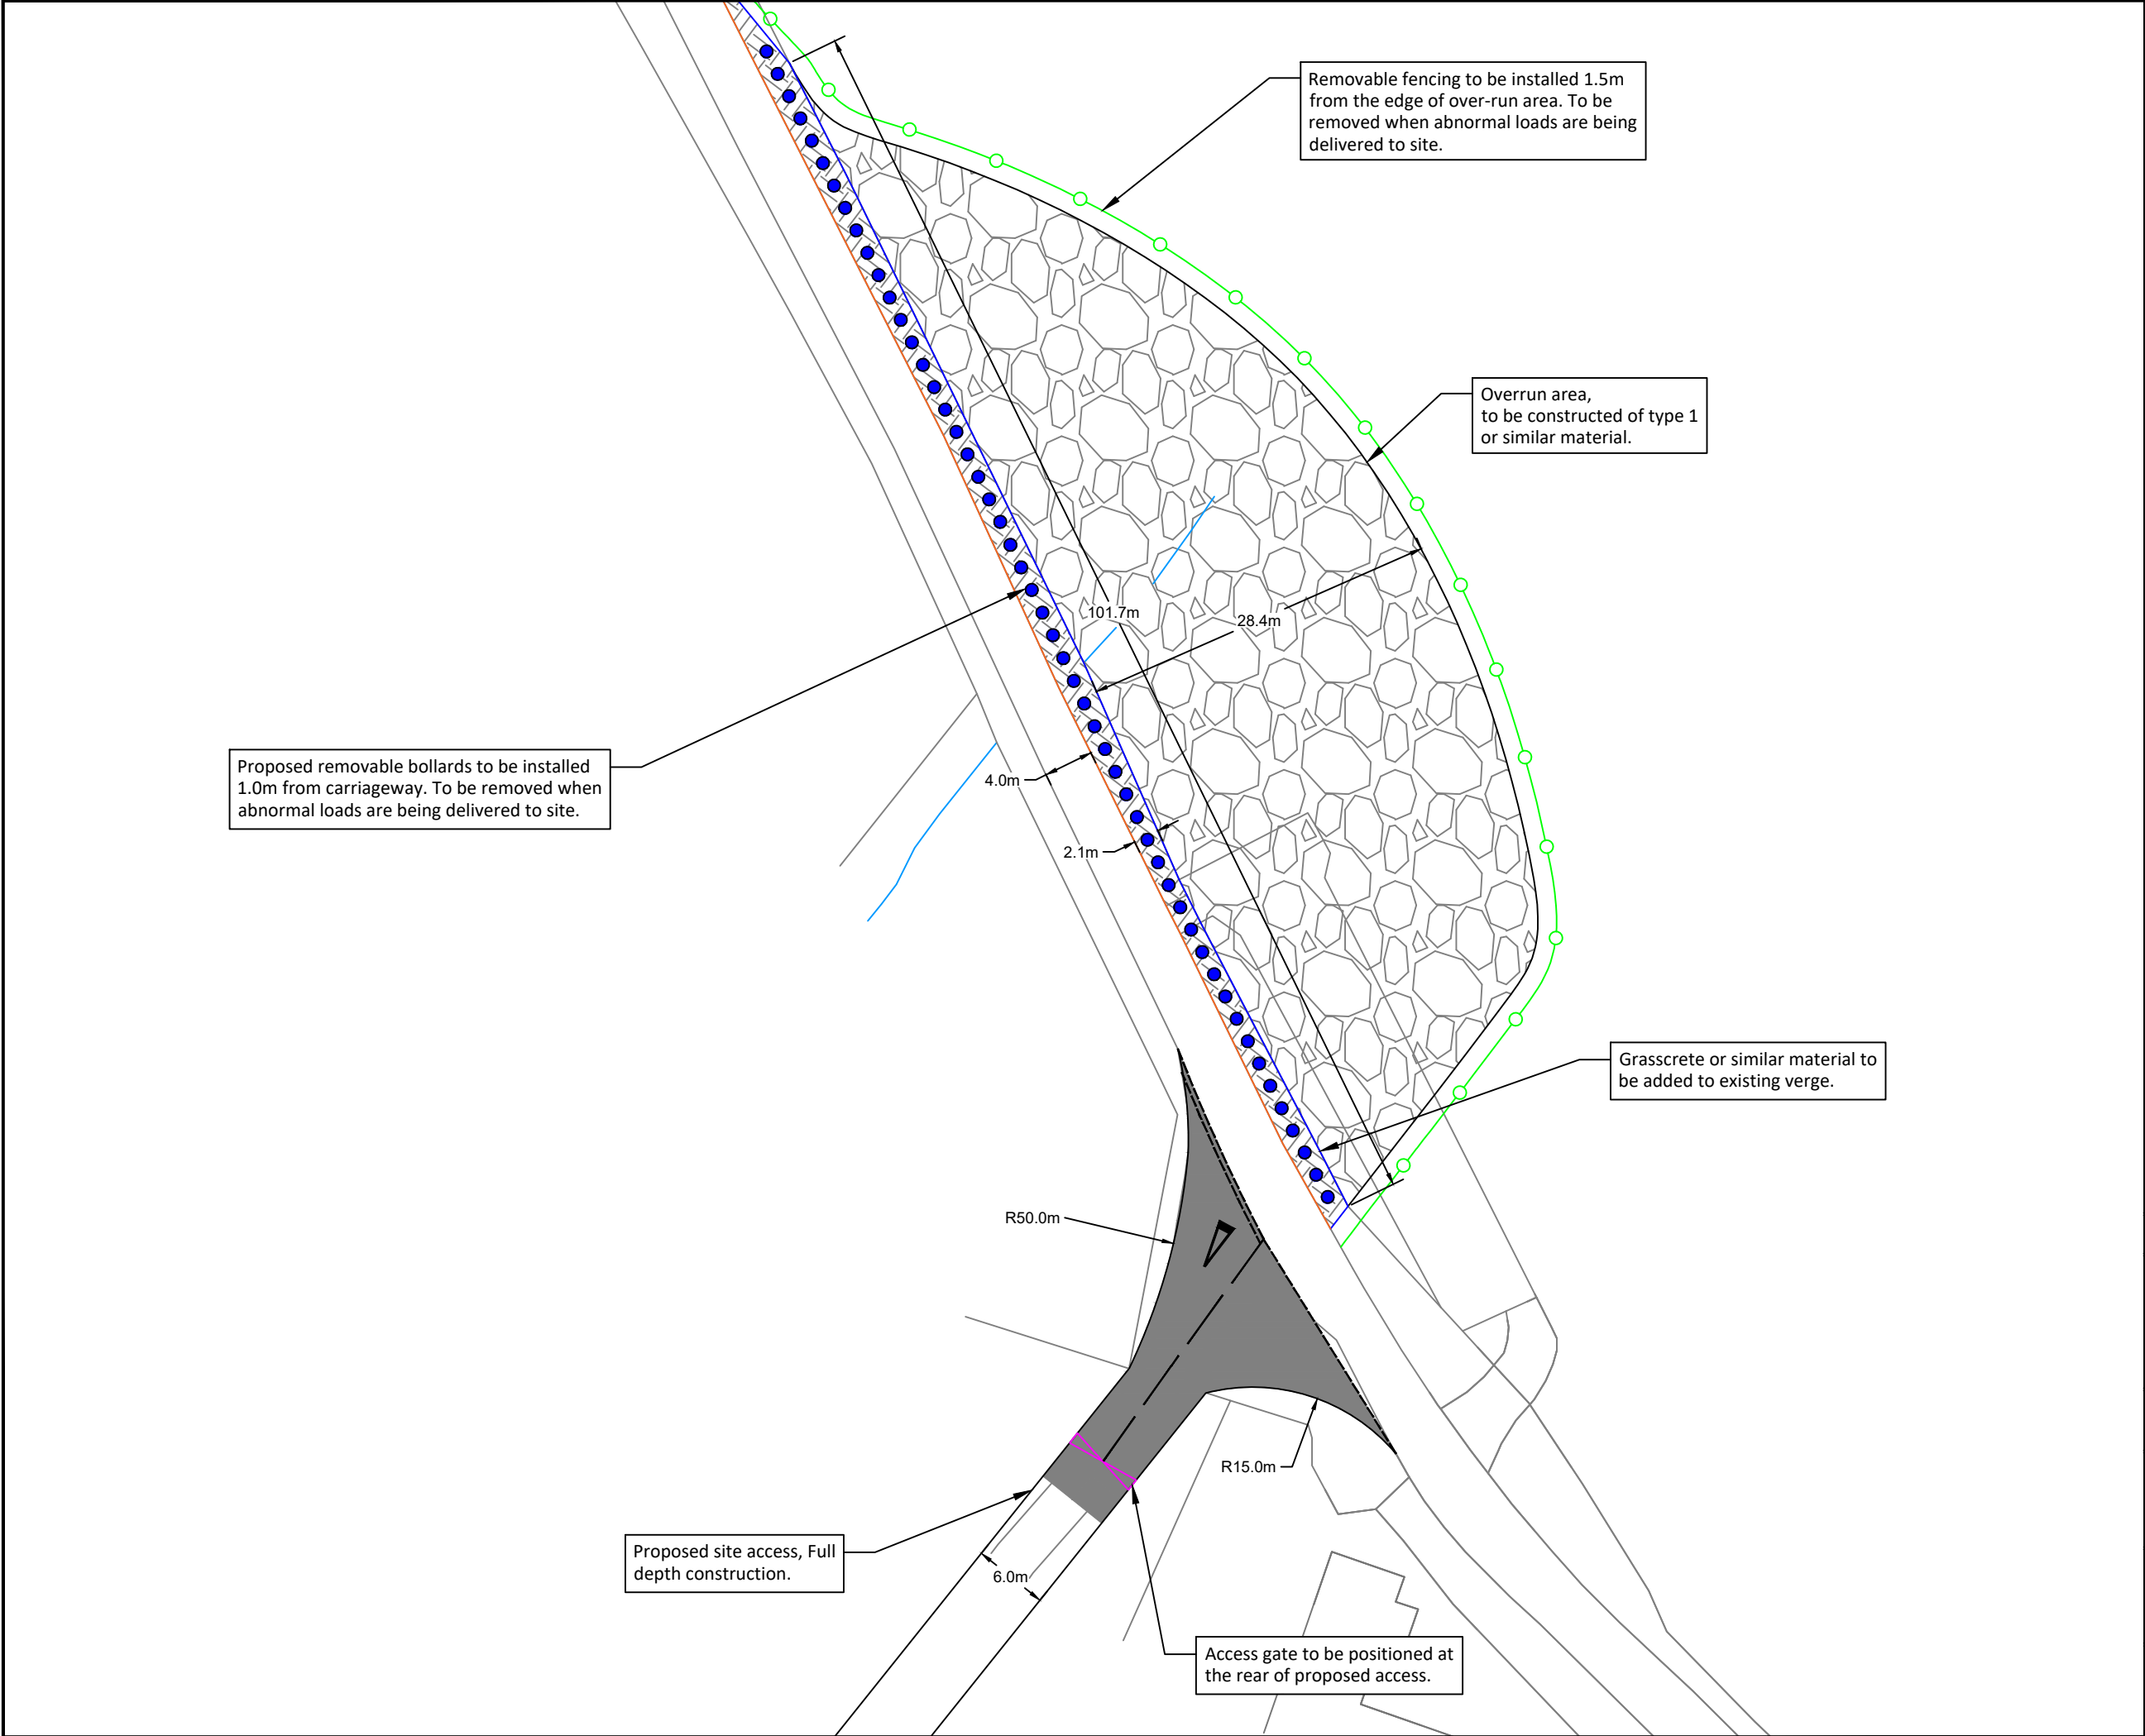

Notes:

- Do not scale from drawing.
- All dimensions in metres unless otherwise stated.
- Please note that marked service locations are indicative only and should be confirmed by topographical survey.

Key:

- Proposed Type 1 Surfacing or similar material
- Proposed Full Depth Construction
- Proposed Hard Strip
- Proposed Bullnose Kerb
- Proposed Heel Kerb
- Proposed Bollard
- Access Gate
- Removable Fencing

North Arrow

Rev.	Date	Revision details	Drawn	Checked	Approved

© This drawing is the property of SYSTRA Limited and the information can only be reproduced with their prior permission.

SYSTRA
www.systra.com/uk

19 Charlotte Square,
Edinburgh,
EH2 4DF

T 0131 460 1847
E scotland@systra.co.uk

Client: Fred Olsen Renewables


Project: Balgray Wind Farm

Title: Proposed Site Access General Layout



Drawn	Checked	Approved
TF	ADV	ADV

Original dwg. size	Date	Scale
A3	01/11/2024	1:500

Drawing Status	Drawing Number	Rev.
Information	GB01T23F10//GL001	-

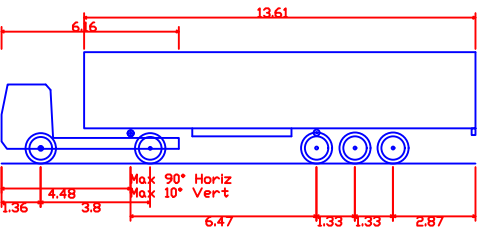

FTA Design Articulated Vehicle (2016)
Overall Length 16.480m
Overall Width 2.550m
Overall Body Height 3.870m
Min Body Ground Clearance 0.515m
Max Track Width 2.470m
Lock to lock time 3.00s
Kerb to Kerb Turning Radius 6.600m

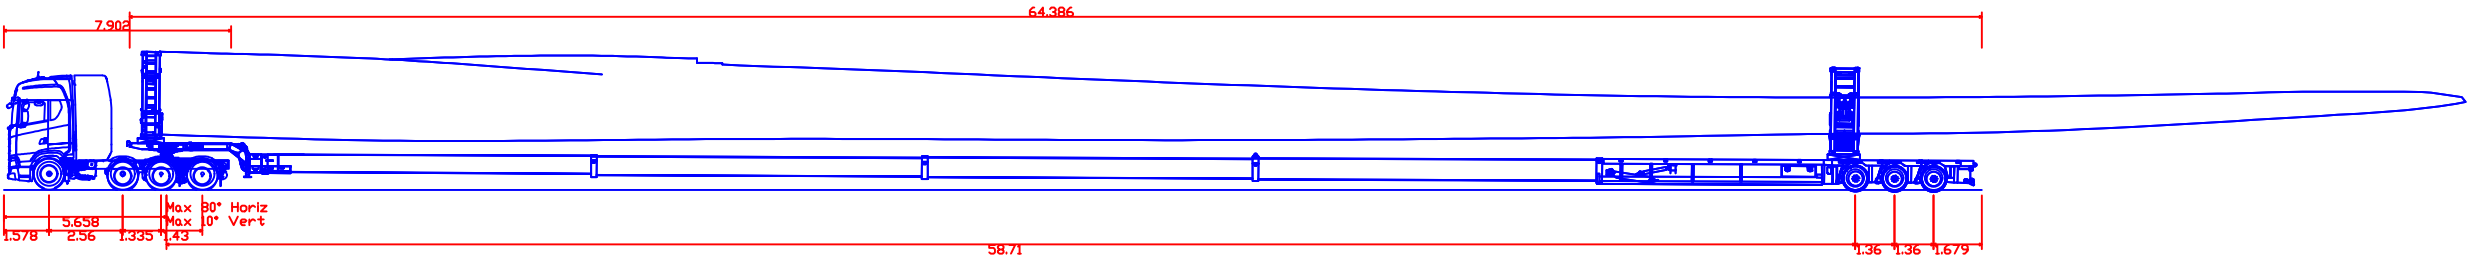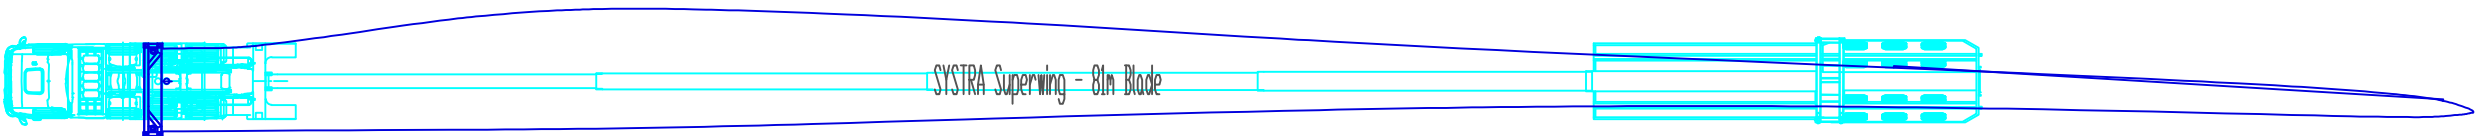

SYSTRA Superwing - 81m Blade
Overall Length 68.767m
Overall Width 3.037m
Overall Body Height 4.817m
Min Body Ground Clearance -0.012m
Max Track Width 2.520m
Lock to lock time 6.00s
Max Wheel Angle 45.00°

- Notes:
- Do not scale from drawing.
 - All dimensions in metres unless otherwise stated.
 - Please note that marked service locations are indicative only and should be confirmed by topographical survey.



- Key:
- Transporter Vehicle
 - Load Outline
 - Over-run envelope of tractor and trailer wheels
 - Over-sail envelope being swept by tractor and trailer bed
 - Over-sail envelope being swept by load path

Rev.	Date	Revision details	Drawn	Checked	Approved
------	------	------------------	-------	---------	----------

© This drawing is the property of SYSTRA Limited and the information can only be reproduced with their prior permission.



www.systra.com/uk

18 Charlotte Square,
Edinburgh,
EH2 4DF


T 0131 460 1847
E scotland@systra.co.uk

Client
Fred Olsen Renewables

Project
Balgray Wind Farm

Title
Proposed Site Access
Vehicle Loading Diagrams

Drawn TF	Checked ADV	Approved ADV
Original dtp. size A3	Date 01/11/2024	Scale NTS
Drawing Status Information	Drawing Number GB01T23F10/II/VEH001	Rev. -

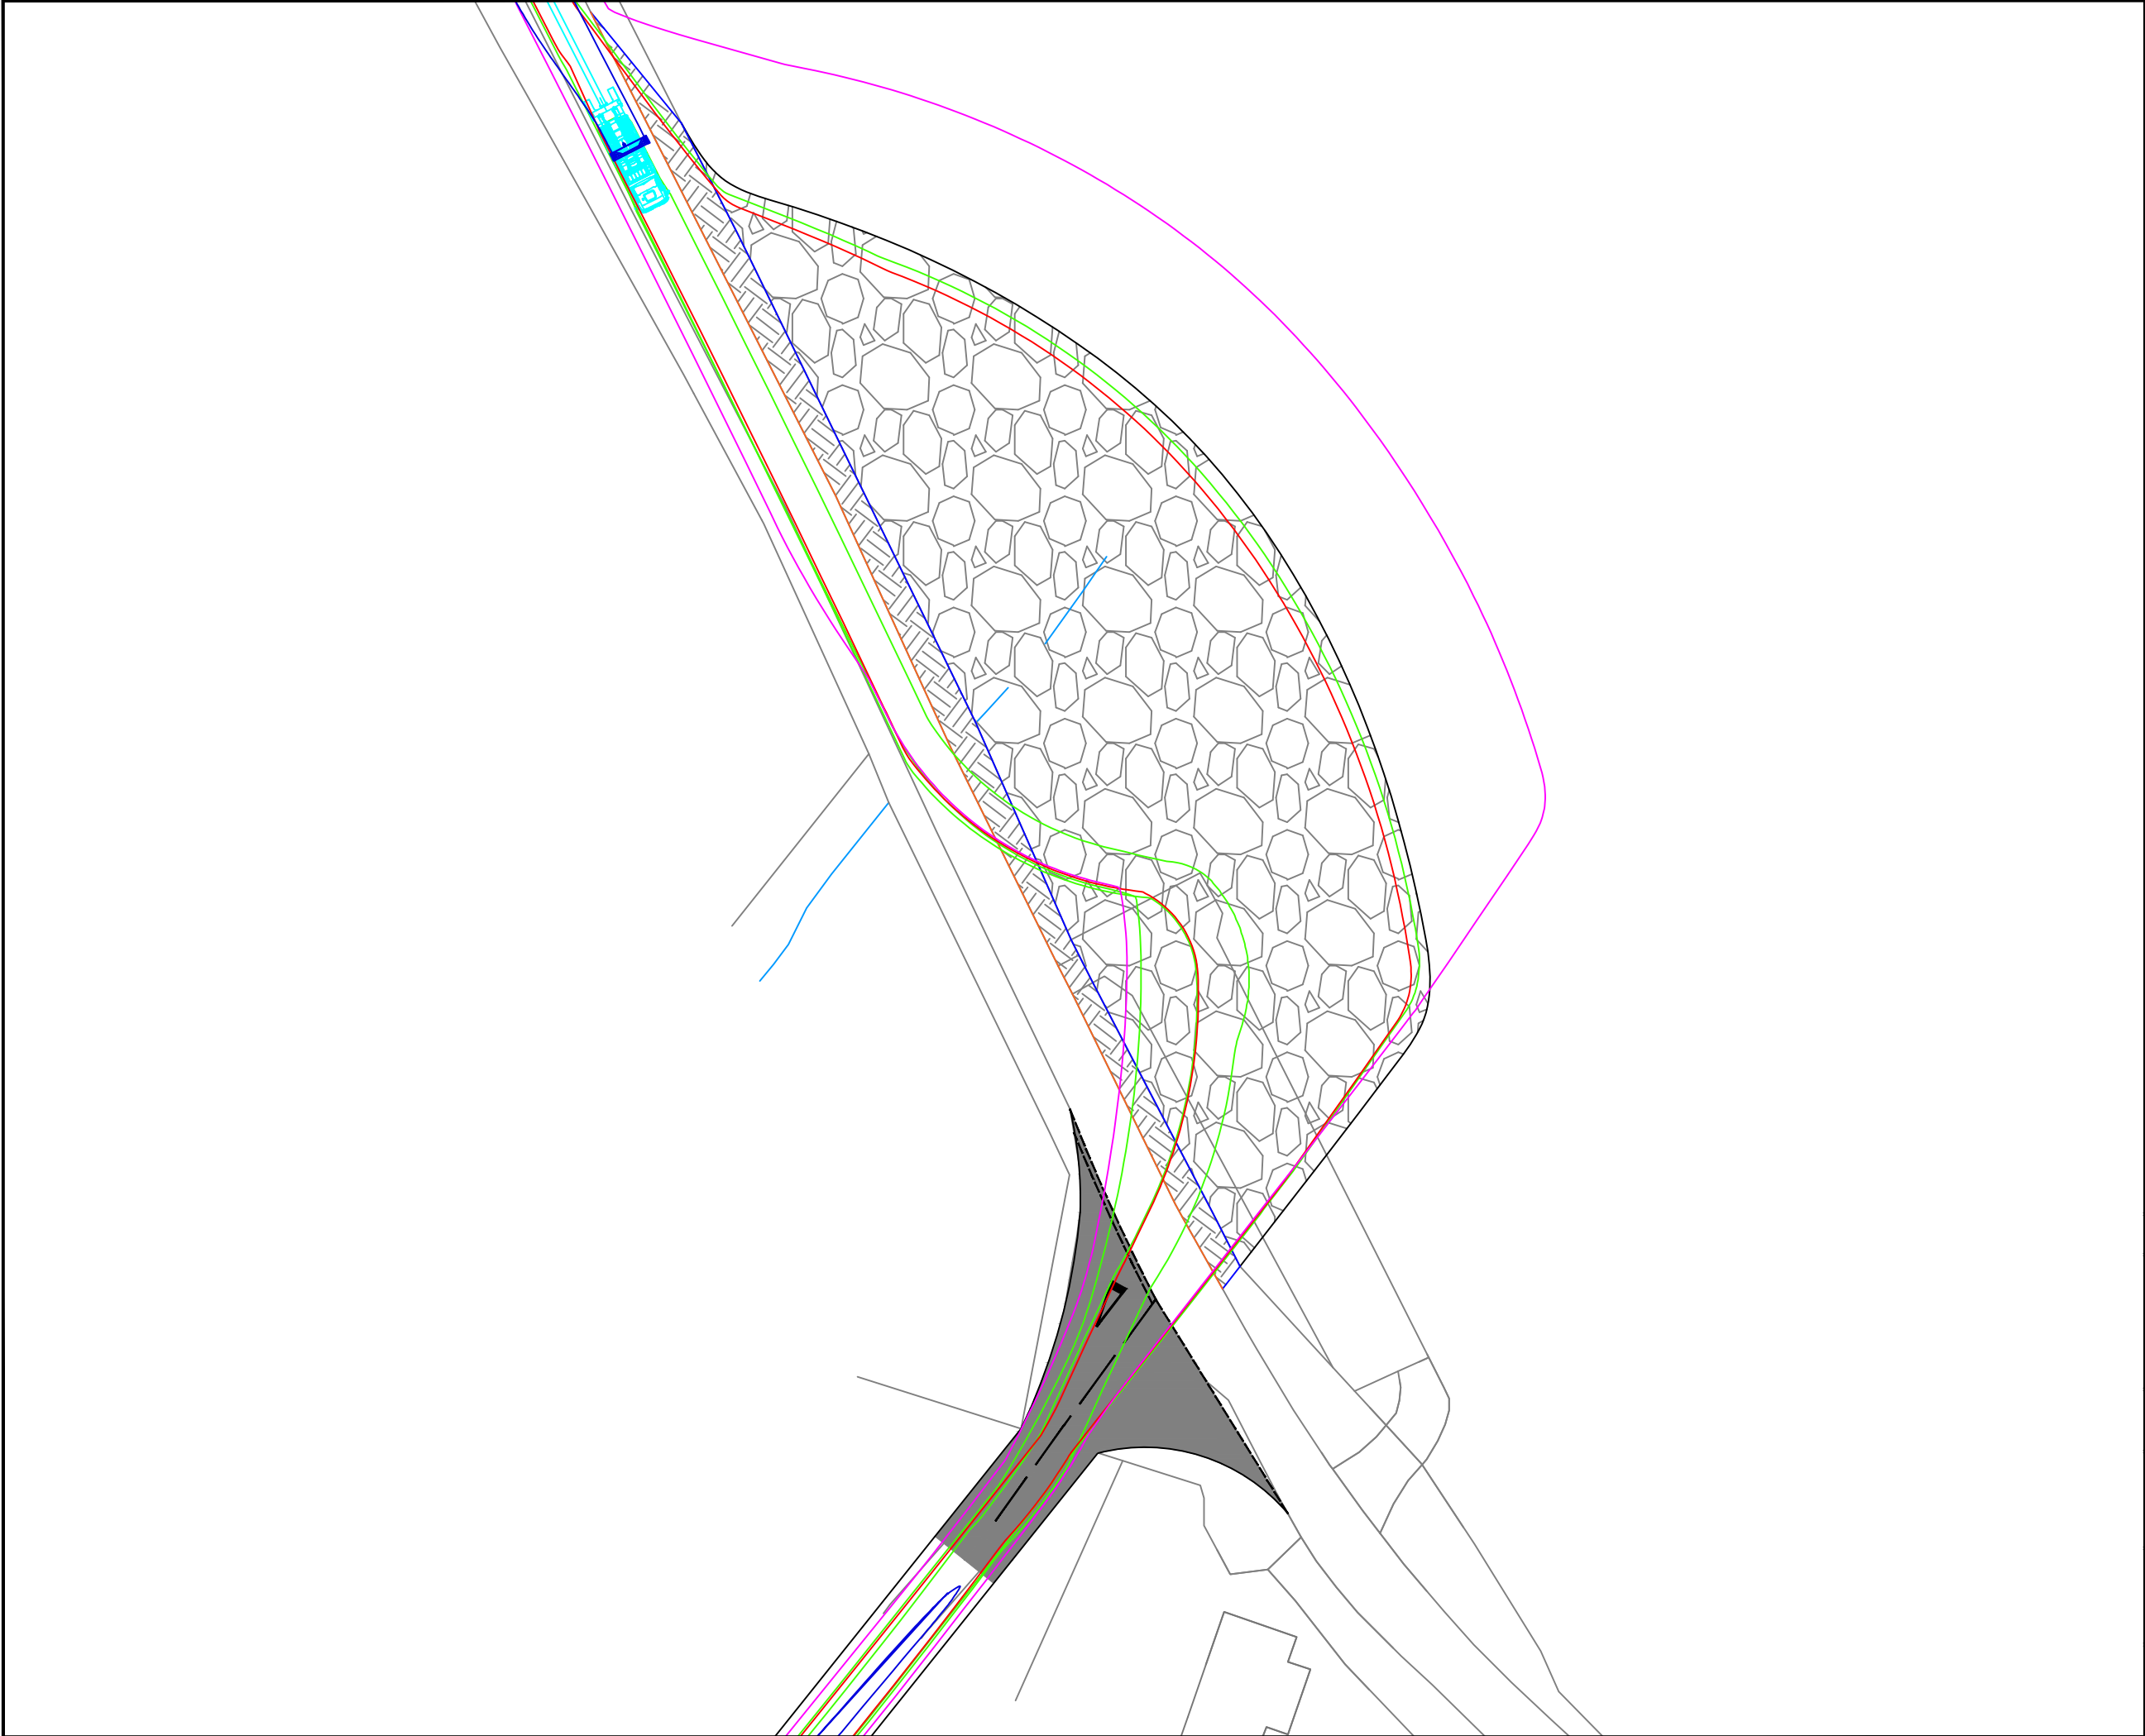

Notes:

- Do not scale from drawing.
- All dimensions in metres unless otherwise stated.
- Please note that marked service locations are indicative only and should be confirmed by topographical survey.

Key:

- Transporter Vehicle
- Load Outline
- Over-run envelope of tractor and trailer wheels
- Over-sail envelope being swept by tractor and trailer bed
- Over-sail envelope being swept by load path

Rev.	Date	Revision details	Drawn	Checked	Approved

© This drawing is the property of SYSTRA Limited and the information can only be reproduced with their prior permission.

SYSTRA
www.systra.com/uk

18 Charlotte Square,
Edinburgh,
EH2 4DF

T 0131 460 1847
E scotland@systra.co.uk

Client

Fred Olsen Renewables

Project

Balgray Wind Farm



Title

Proposed Site Access
Swept Path Assessment
Super Wing Carrier with 81m Blade

Drawn	TF	Checked	ADV	Approved	ADV
Original dwg. size	A3	Date	01/11/2024	Scale	1:500
Drawing Status	Information	Drawing Number	GB01T23F10/I/SPA001	Rev.	-

Contains OS data © Crown copyright [and database rights] [2024]

© This drawing and its content are the copyright of SYSTRA Ltd and may not be reproduced or amended except by prior written permission. SYSTRA accepts no liability for any amendments made by other persons.

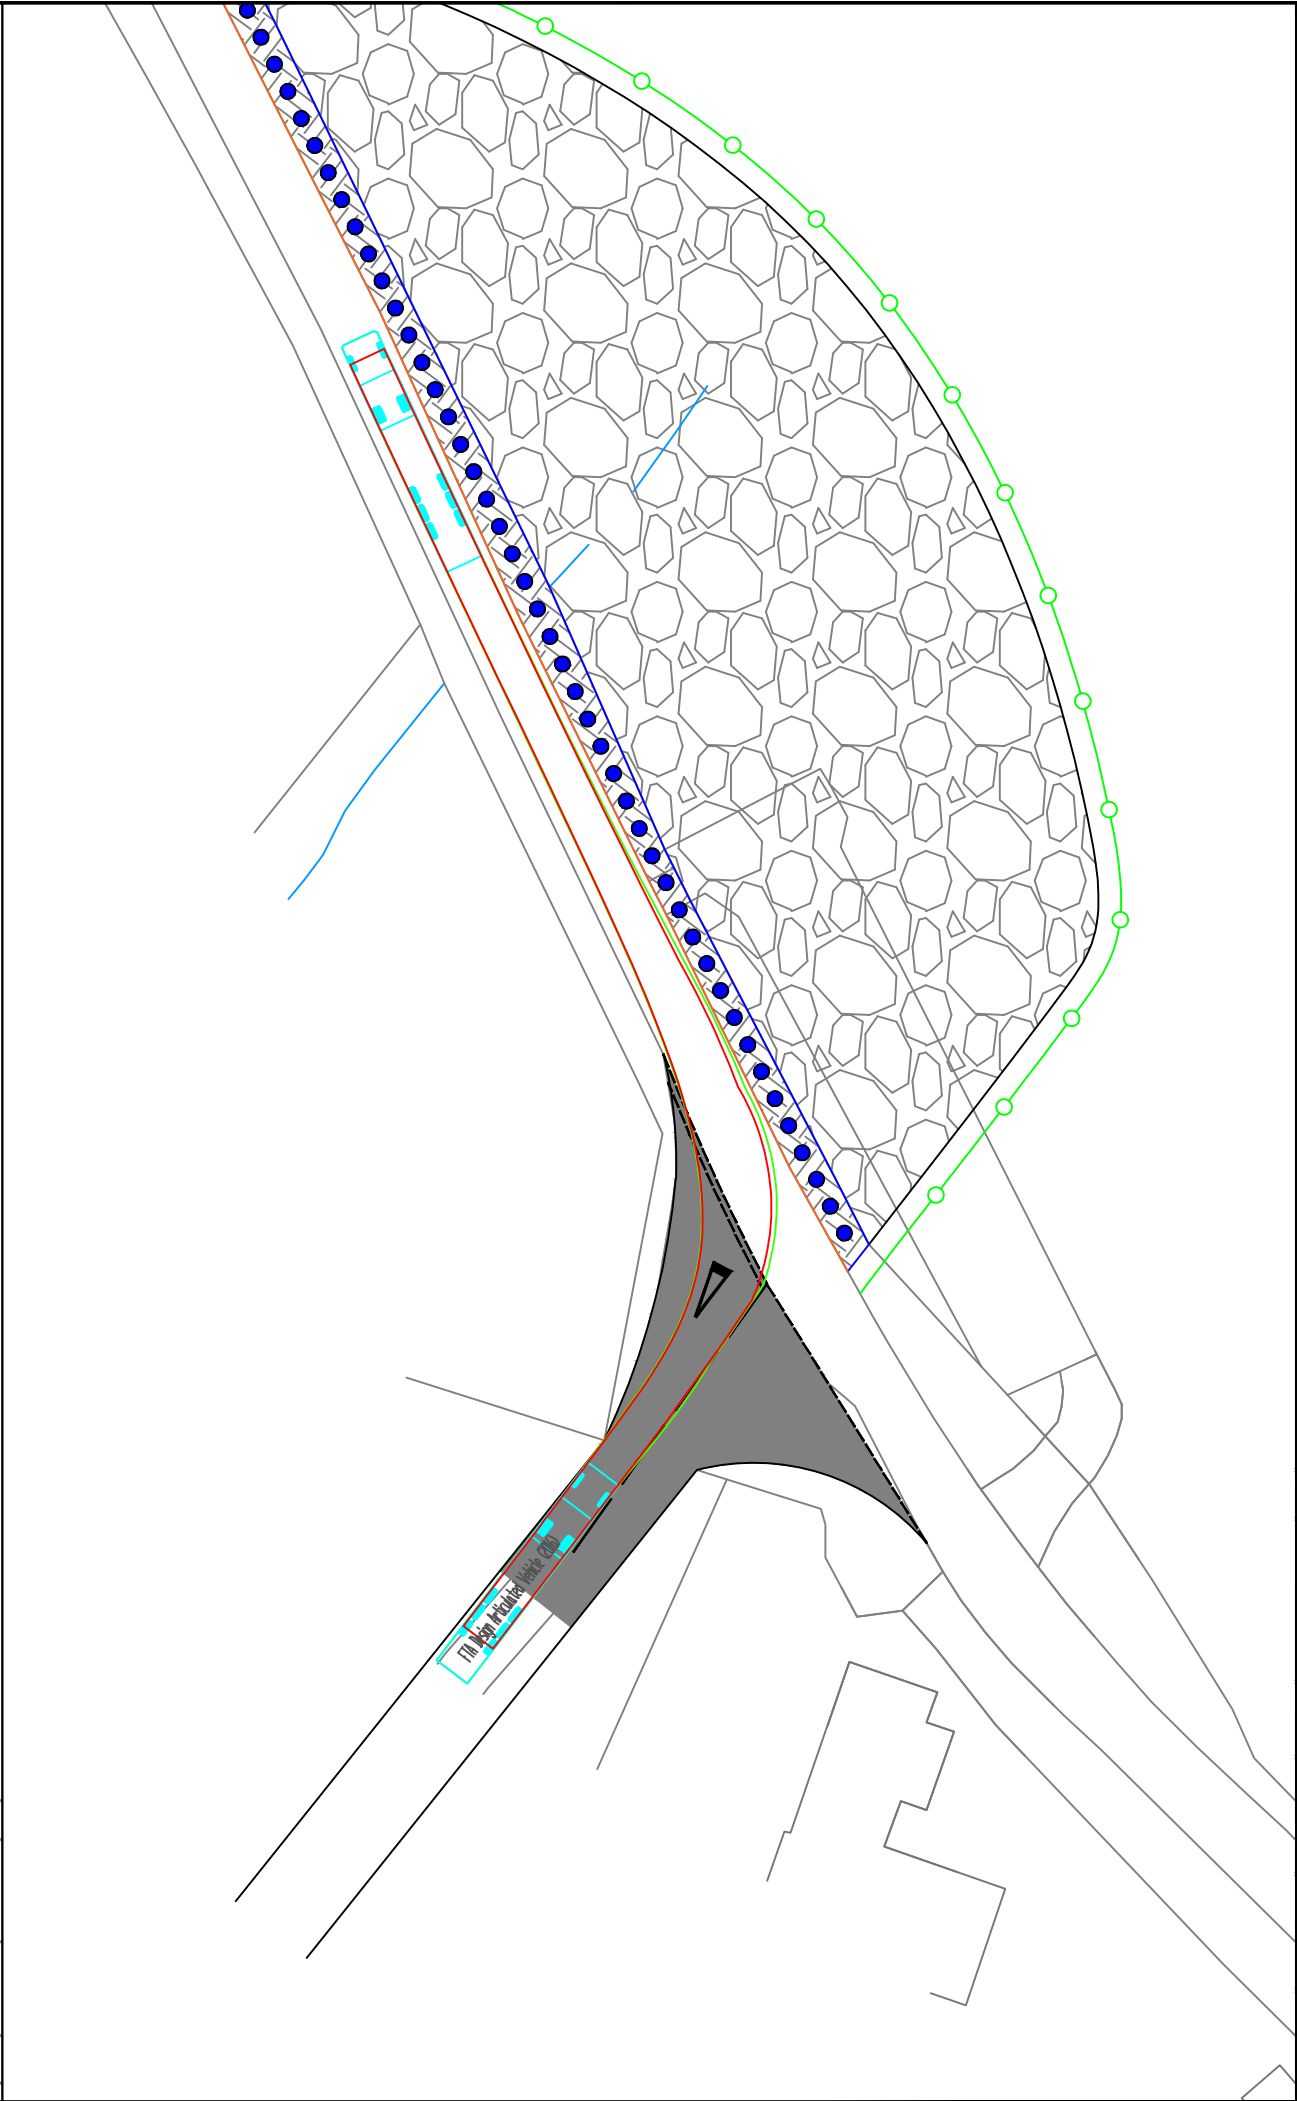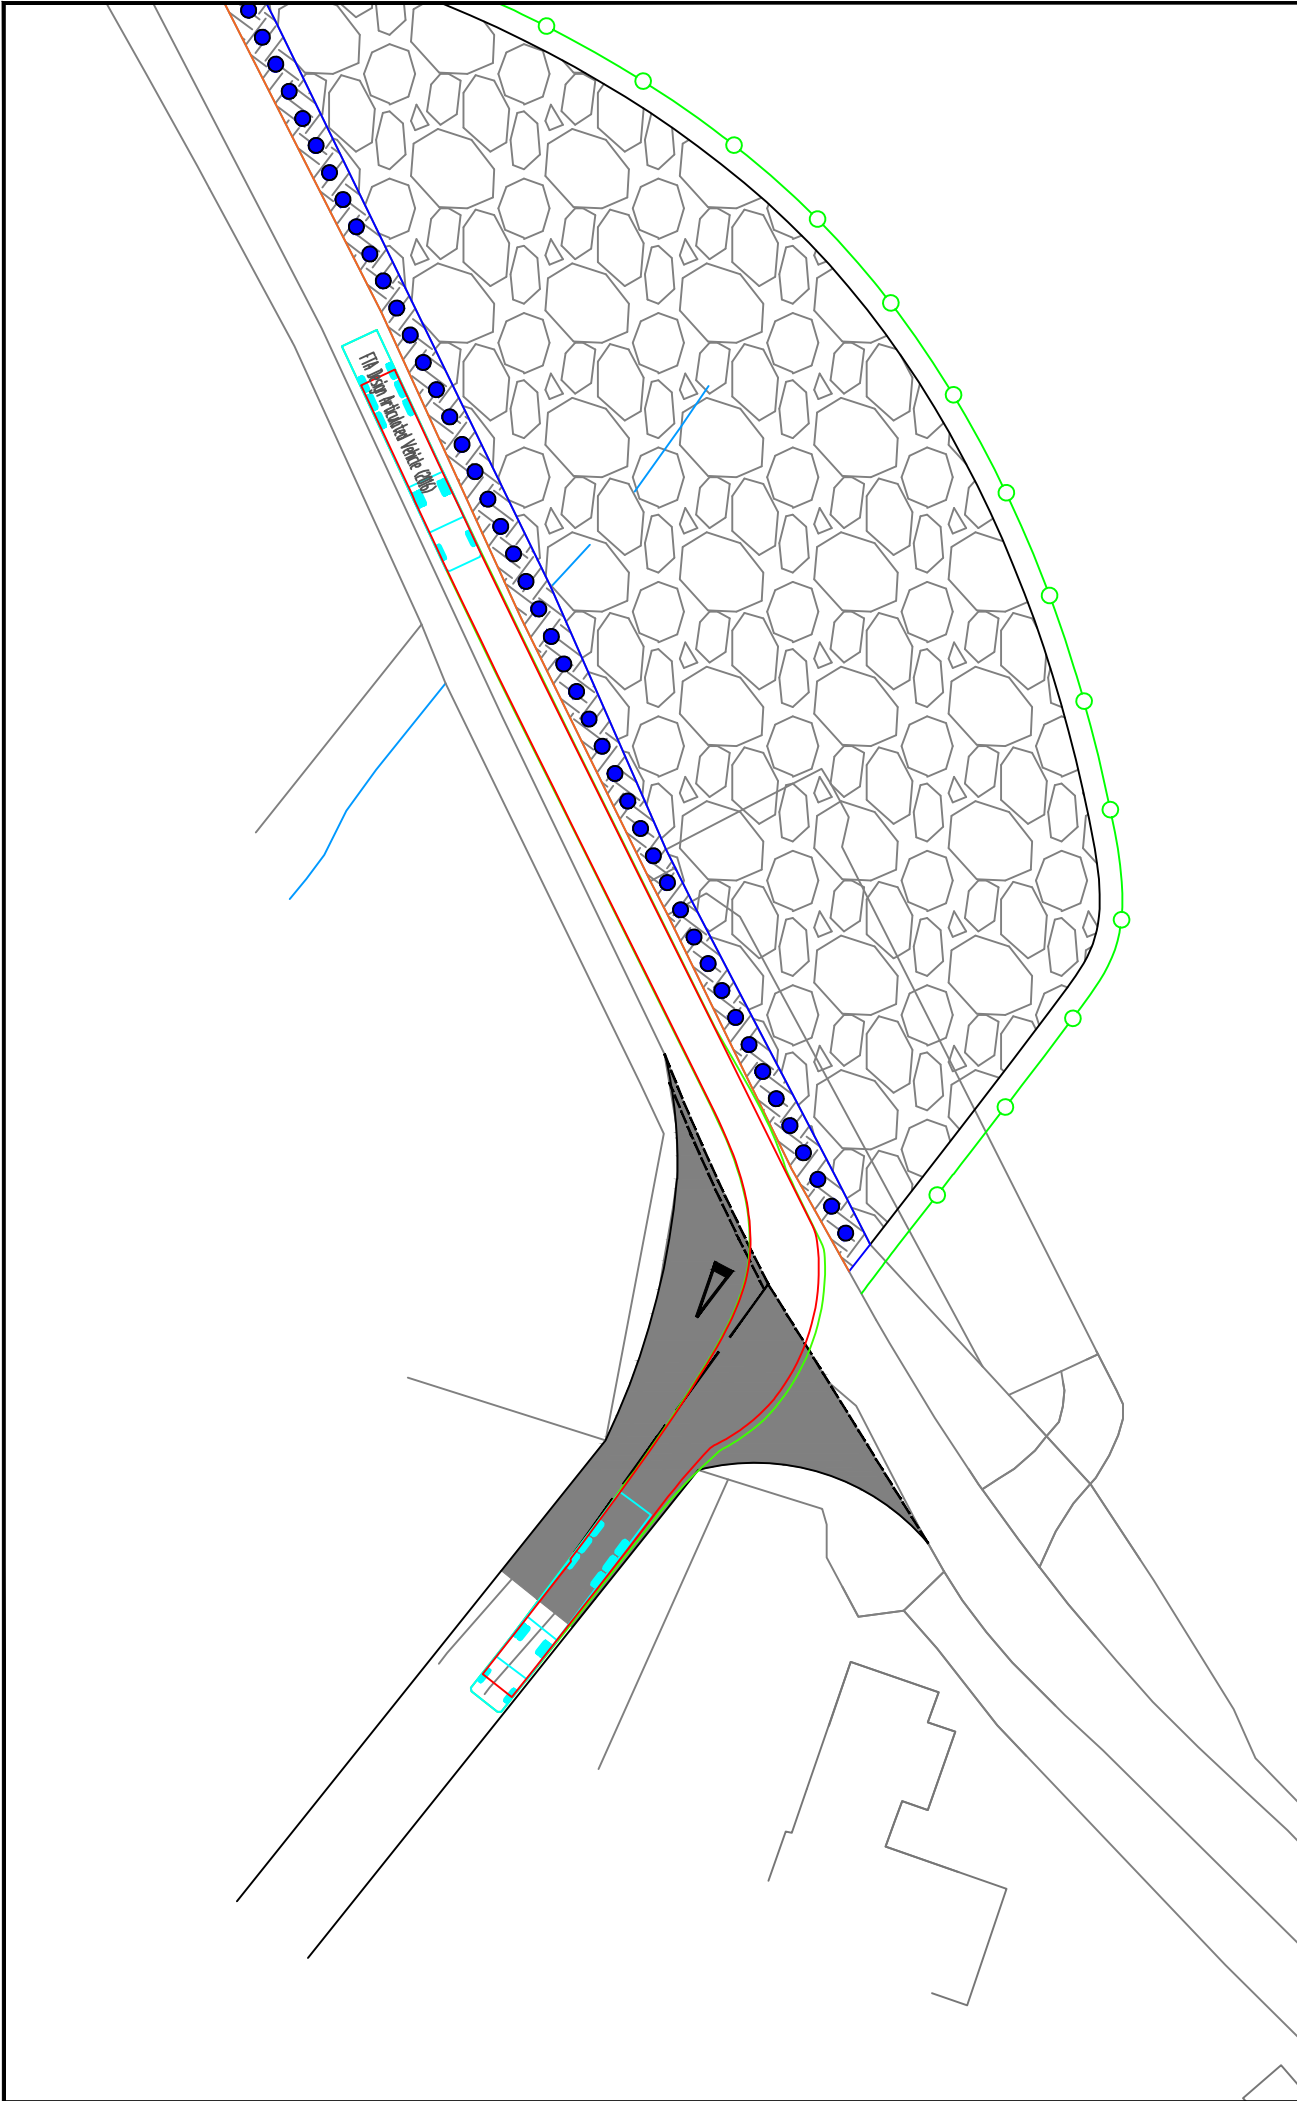

Notes:

- Do not scale from drawing.
- All dimensions in metres unless otherwise stated.
- Please note that marked service locations are indicative only and should be confirmed by topographical survey.

Key:

- Transporter Vehicle
- Load Outline
- Over-run envelope of tractor and trailer wheels
- Over-sail envelope being swept by tractor and trailer bed
- Over-sail envelope being swept by load path

Rev.	Date	Revision details	Drawn	Checked	Approved

© This drawing is the property of SYSTRA Limited and the information can only be reproduced with their prior permission.

SYSTRA
www.systra.com/uk

19 Charlotte Square,
Edinburgh,
EH2 4DF

T 0131 460 1847
E scotland@systra.co.uk

Client

Fred Olsen Renewables

Project

Balgray Wind Farm

Title


Proposed Site Access
Swept Path Assessment
UK Maximum Legal Articulated Vehicle

Drawn	TF	Checked	ADV	Approved	ADV
Original dwg. size	A3	Date	01/11/2024	Scale	1:500

Drawing Status	Information	Drawing Number	GB01T23F10/I/SPA002	Rev.	-
----------------	-------------	----------------	---------------------	------	---

Contains OS data © Crown copyright [and database rights] [2024]

© This drawing and its content are the copyright of SYSTRA Ltd and may not be reproduced or amended except by prior written permission. SYSTRA accepts no liability for any amendments made by other persons.

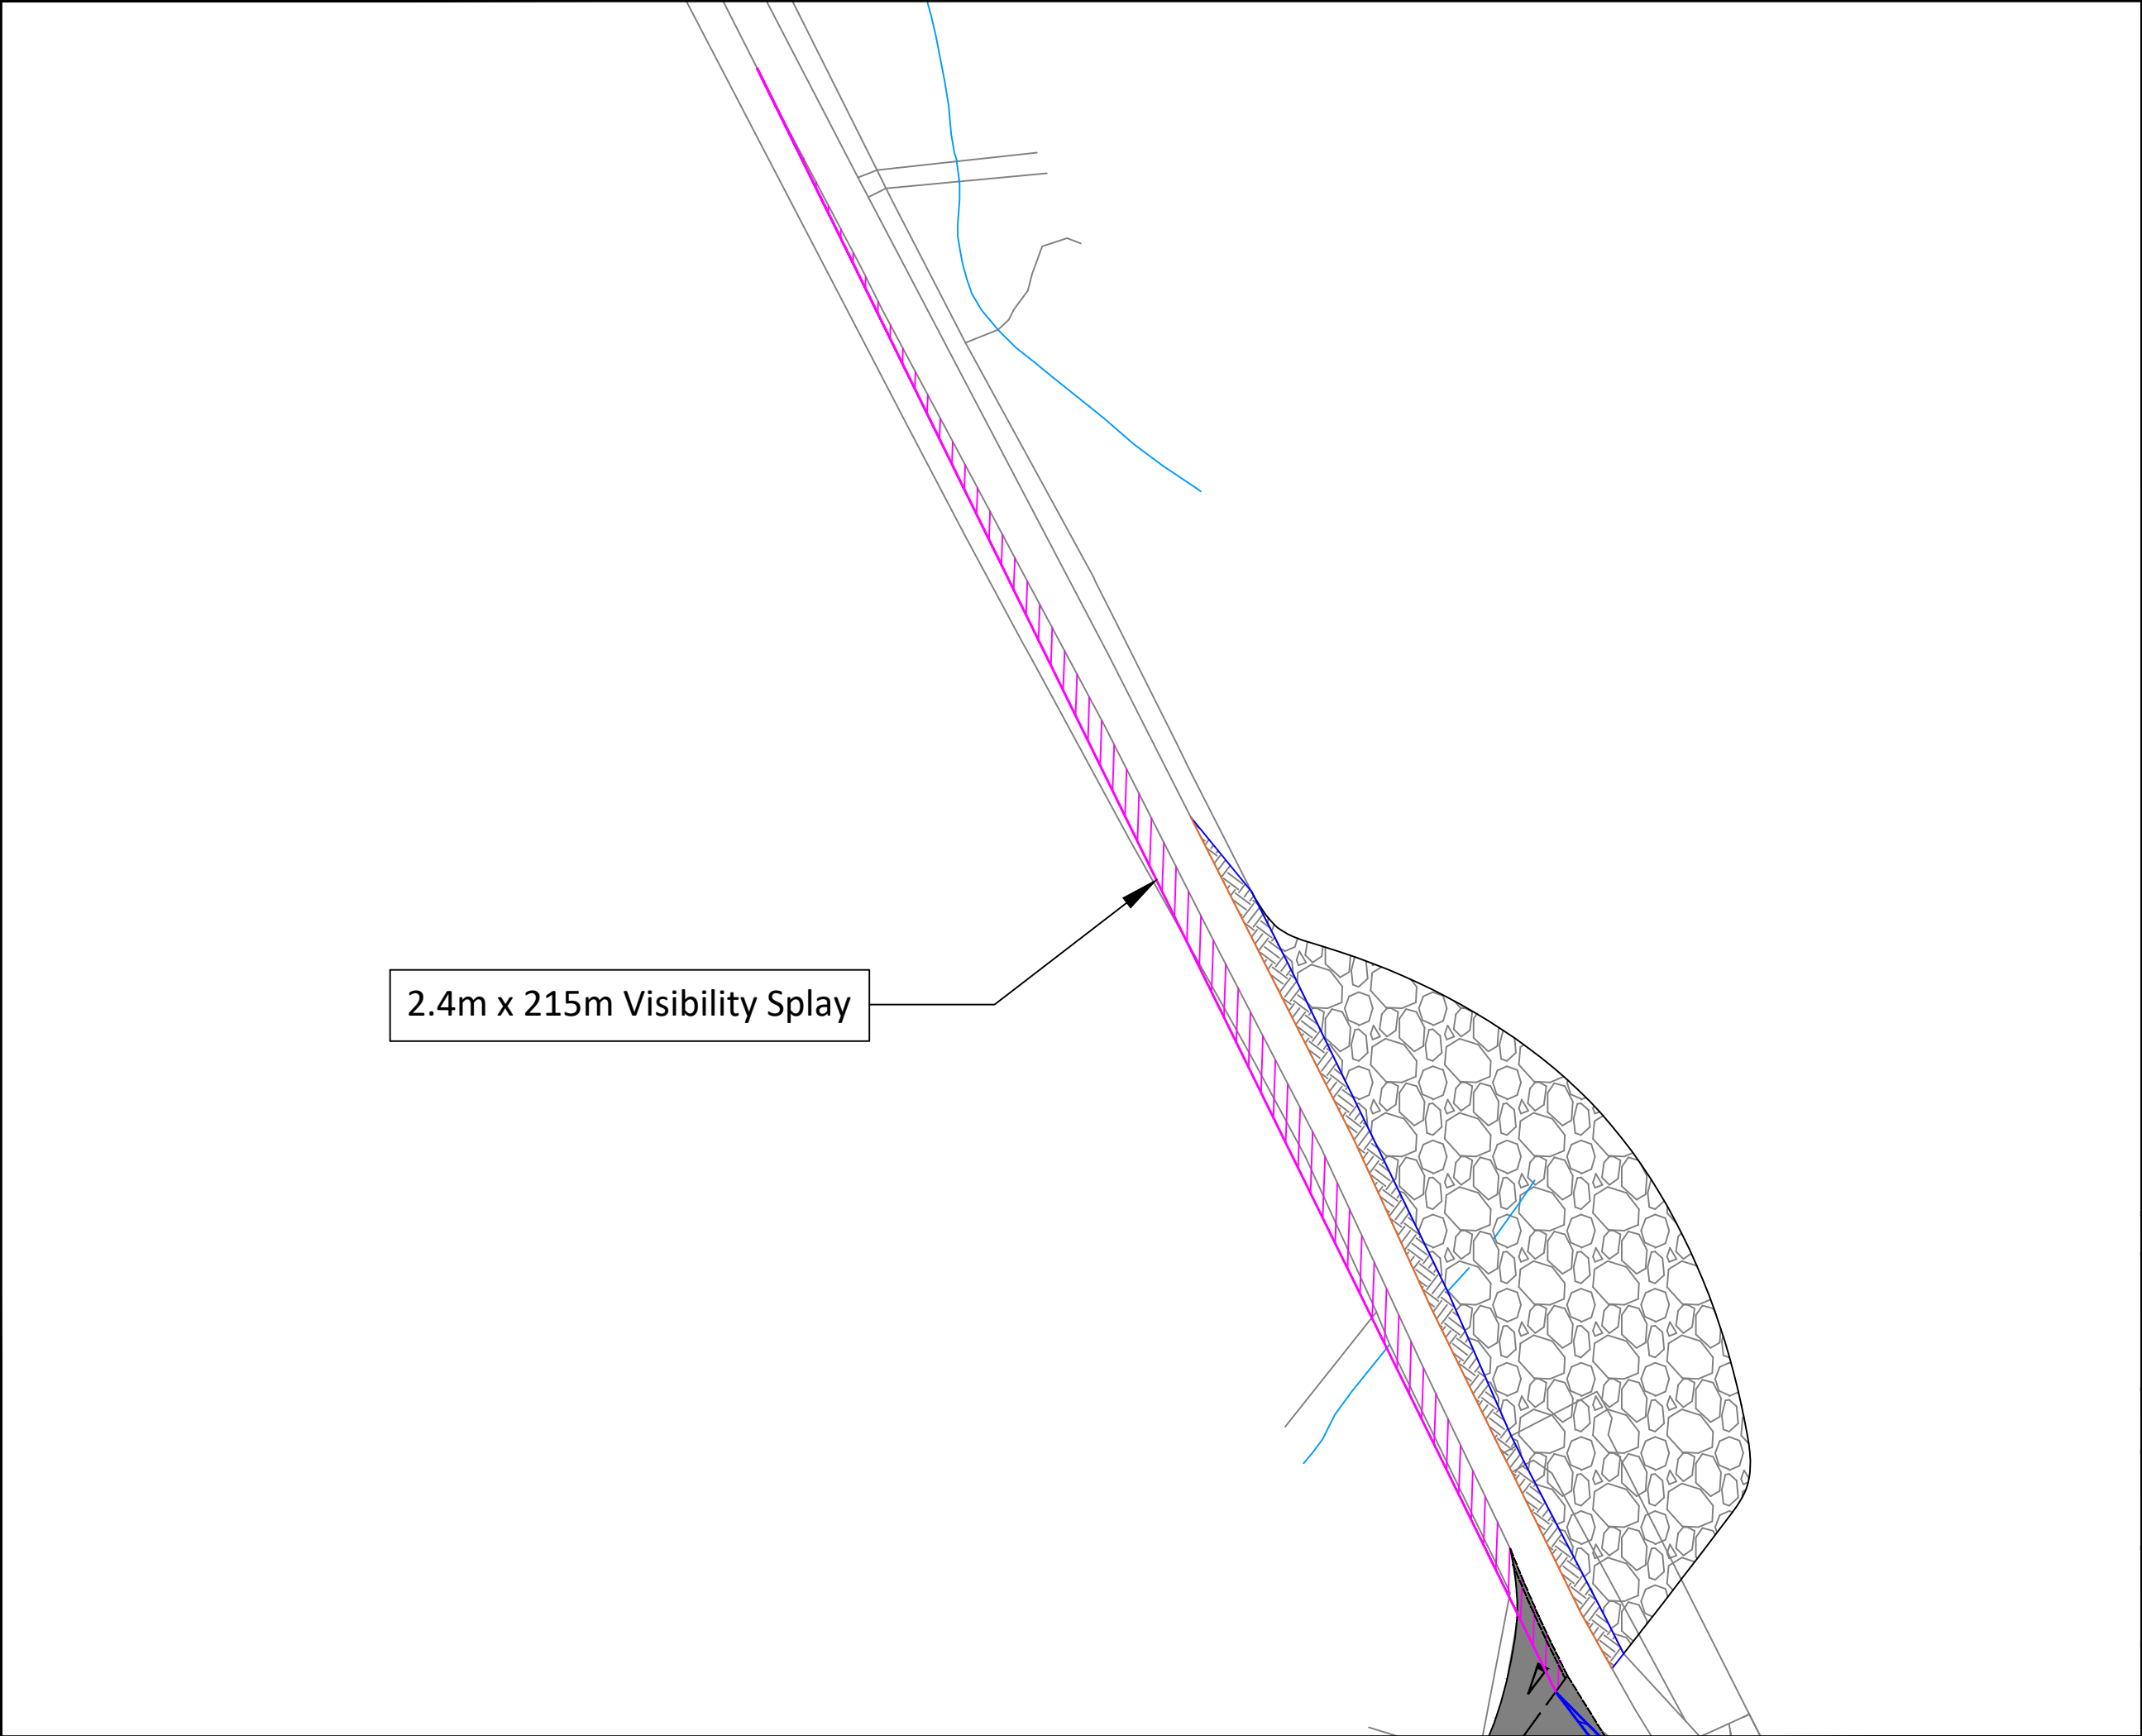

Notes:

- Do not scale from drawing.
- All dimensions in metres unless otherwise stated.
- Please note that marked service locations are indicative only and should be confirmed by topographical survey.

Key:

▨ North Visibility Splay

Rev.	Date	Revision details	Drawn	Checked	Approved

© This drawing is the property of SYSTRA Limited and the information can only be reproduced with their prior permission.

SYSTRA
www.systra.com/uk

19 Charlotte Square,
Edinburgh,
EH2 4DF

T 0131 460 1847
E scotland@systra.co.uk

Client

Fred Olsen Renewables

Project

Balgray Wind Farm

Title

Proposed Site Access
Visibility Splay
Sheet 1 of 2

Drawn	TF	Checked	ADV	Approved	ADV
Original dwg. size	A3	Date	01/11/2024	Scale	1:500
Drawing Status	Information		Drawing Number	GB01T23F10/I/VBS001	Rev.
					-



Notes:

- 1. Do not scale from drawing.
- 2. All dimensions in metres unless otherwise stated.
- 3. Please note that marked service locations are indicative only and should be confirmed by topographical survey.

Key:

— Southeast Visibility Splay

Rev.	Date	Revision details	Drawn	Checked	Approved

© This drawing is the property of SYSTRA Limited and the information can only be reproduced with their prior permission.

SYSTRA
www.systra.com/uk

19 Charlotte Square,
Edinburgh,
EH2 4DF

T 0131 460 1847
E scotland@systra.co.uk

Client

Fred Olsen Renewables

Project

Balgray Wind Farm

Title

Proposed Site Access
Visibility Splay
Sheet 2 of 2

Drawn	TF	Checked	ADV	Approved	ADV
Original dwg. size	A3	Date	01/11/2024	Scale	1:500
Drawing Status	Information		Drawing Number	GB01T23F10/I/VBS002	Rev.
					-